




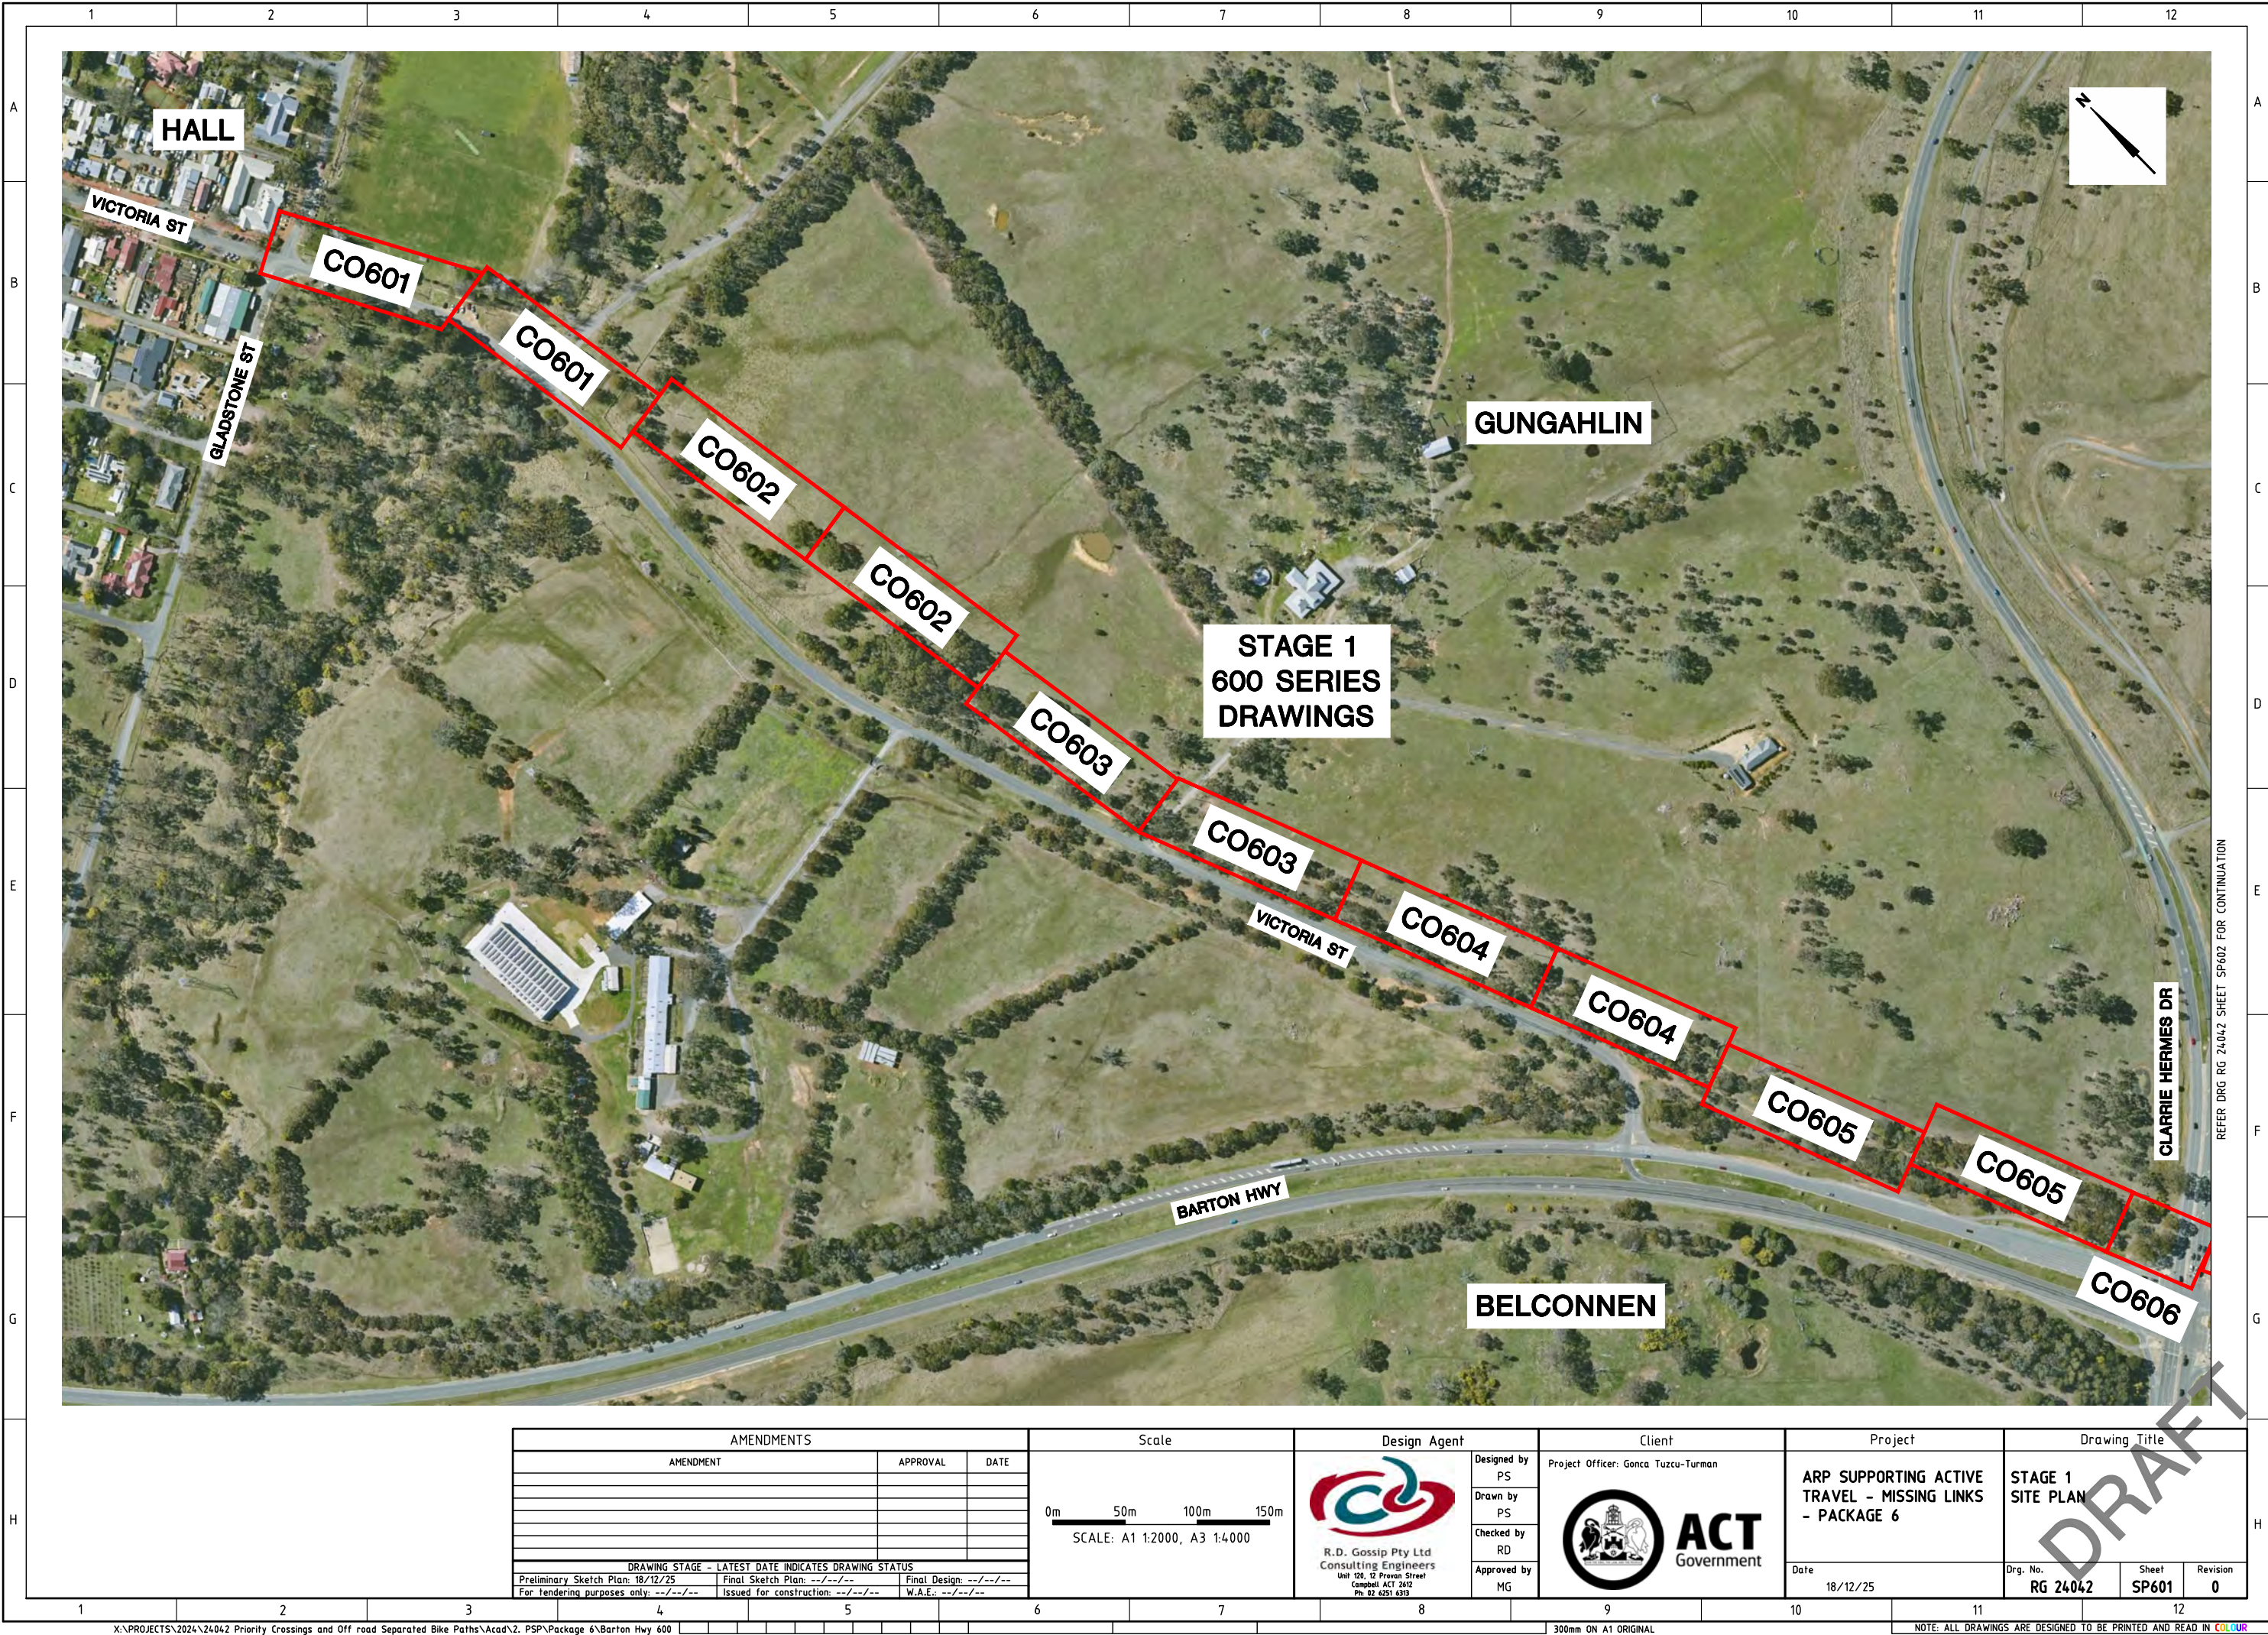

AMENDMENTS		
AMENDMENT	APPROVAL	DATE
DRAWING STAGE - LATEST DATE INDICATES DRAWING STATUS		
Preliminary Sketch Plan: 18/12/25	Final Sketch Plan: --/--/--	Final Design: --/--/--
For tendering purposes only: --/--/--	Issued for construction: --/--/--	W.A.E.: --/--/--

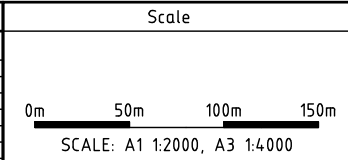


Design Agent		Client	Project	Drawing Title		
 R.D. Gossip Pty Ltd Consulting Engineers Unit 120, 12 Provan Street Campbell ACT 2602 Ph: 02 4291 4313	Designed by PS	 Project Officer: Gonca Tuzcu-Turman	ARP SUPPORTING ACTIVE TRAVEL - MISSING LINKS - PACKAGE 6	STAGE 1 SITE PLAN		
	Drawn by PS					
	Checked by RD					
	Approved by MG					
Date 18/12/25		Drg. No. RG 24042		Sheet SP601	Revision 0	

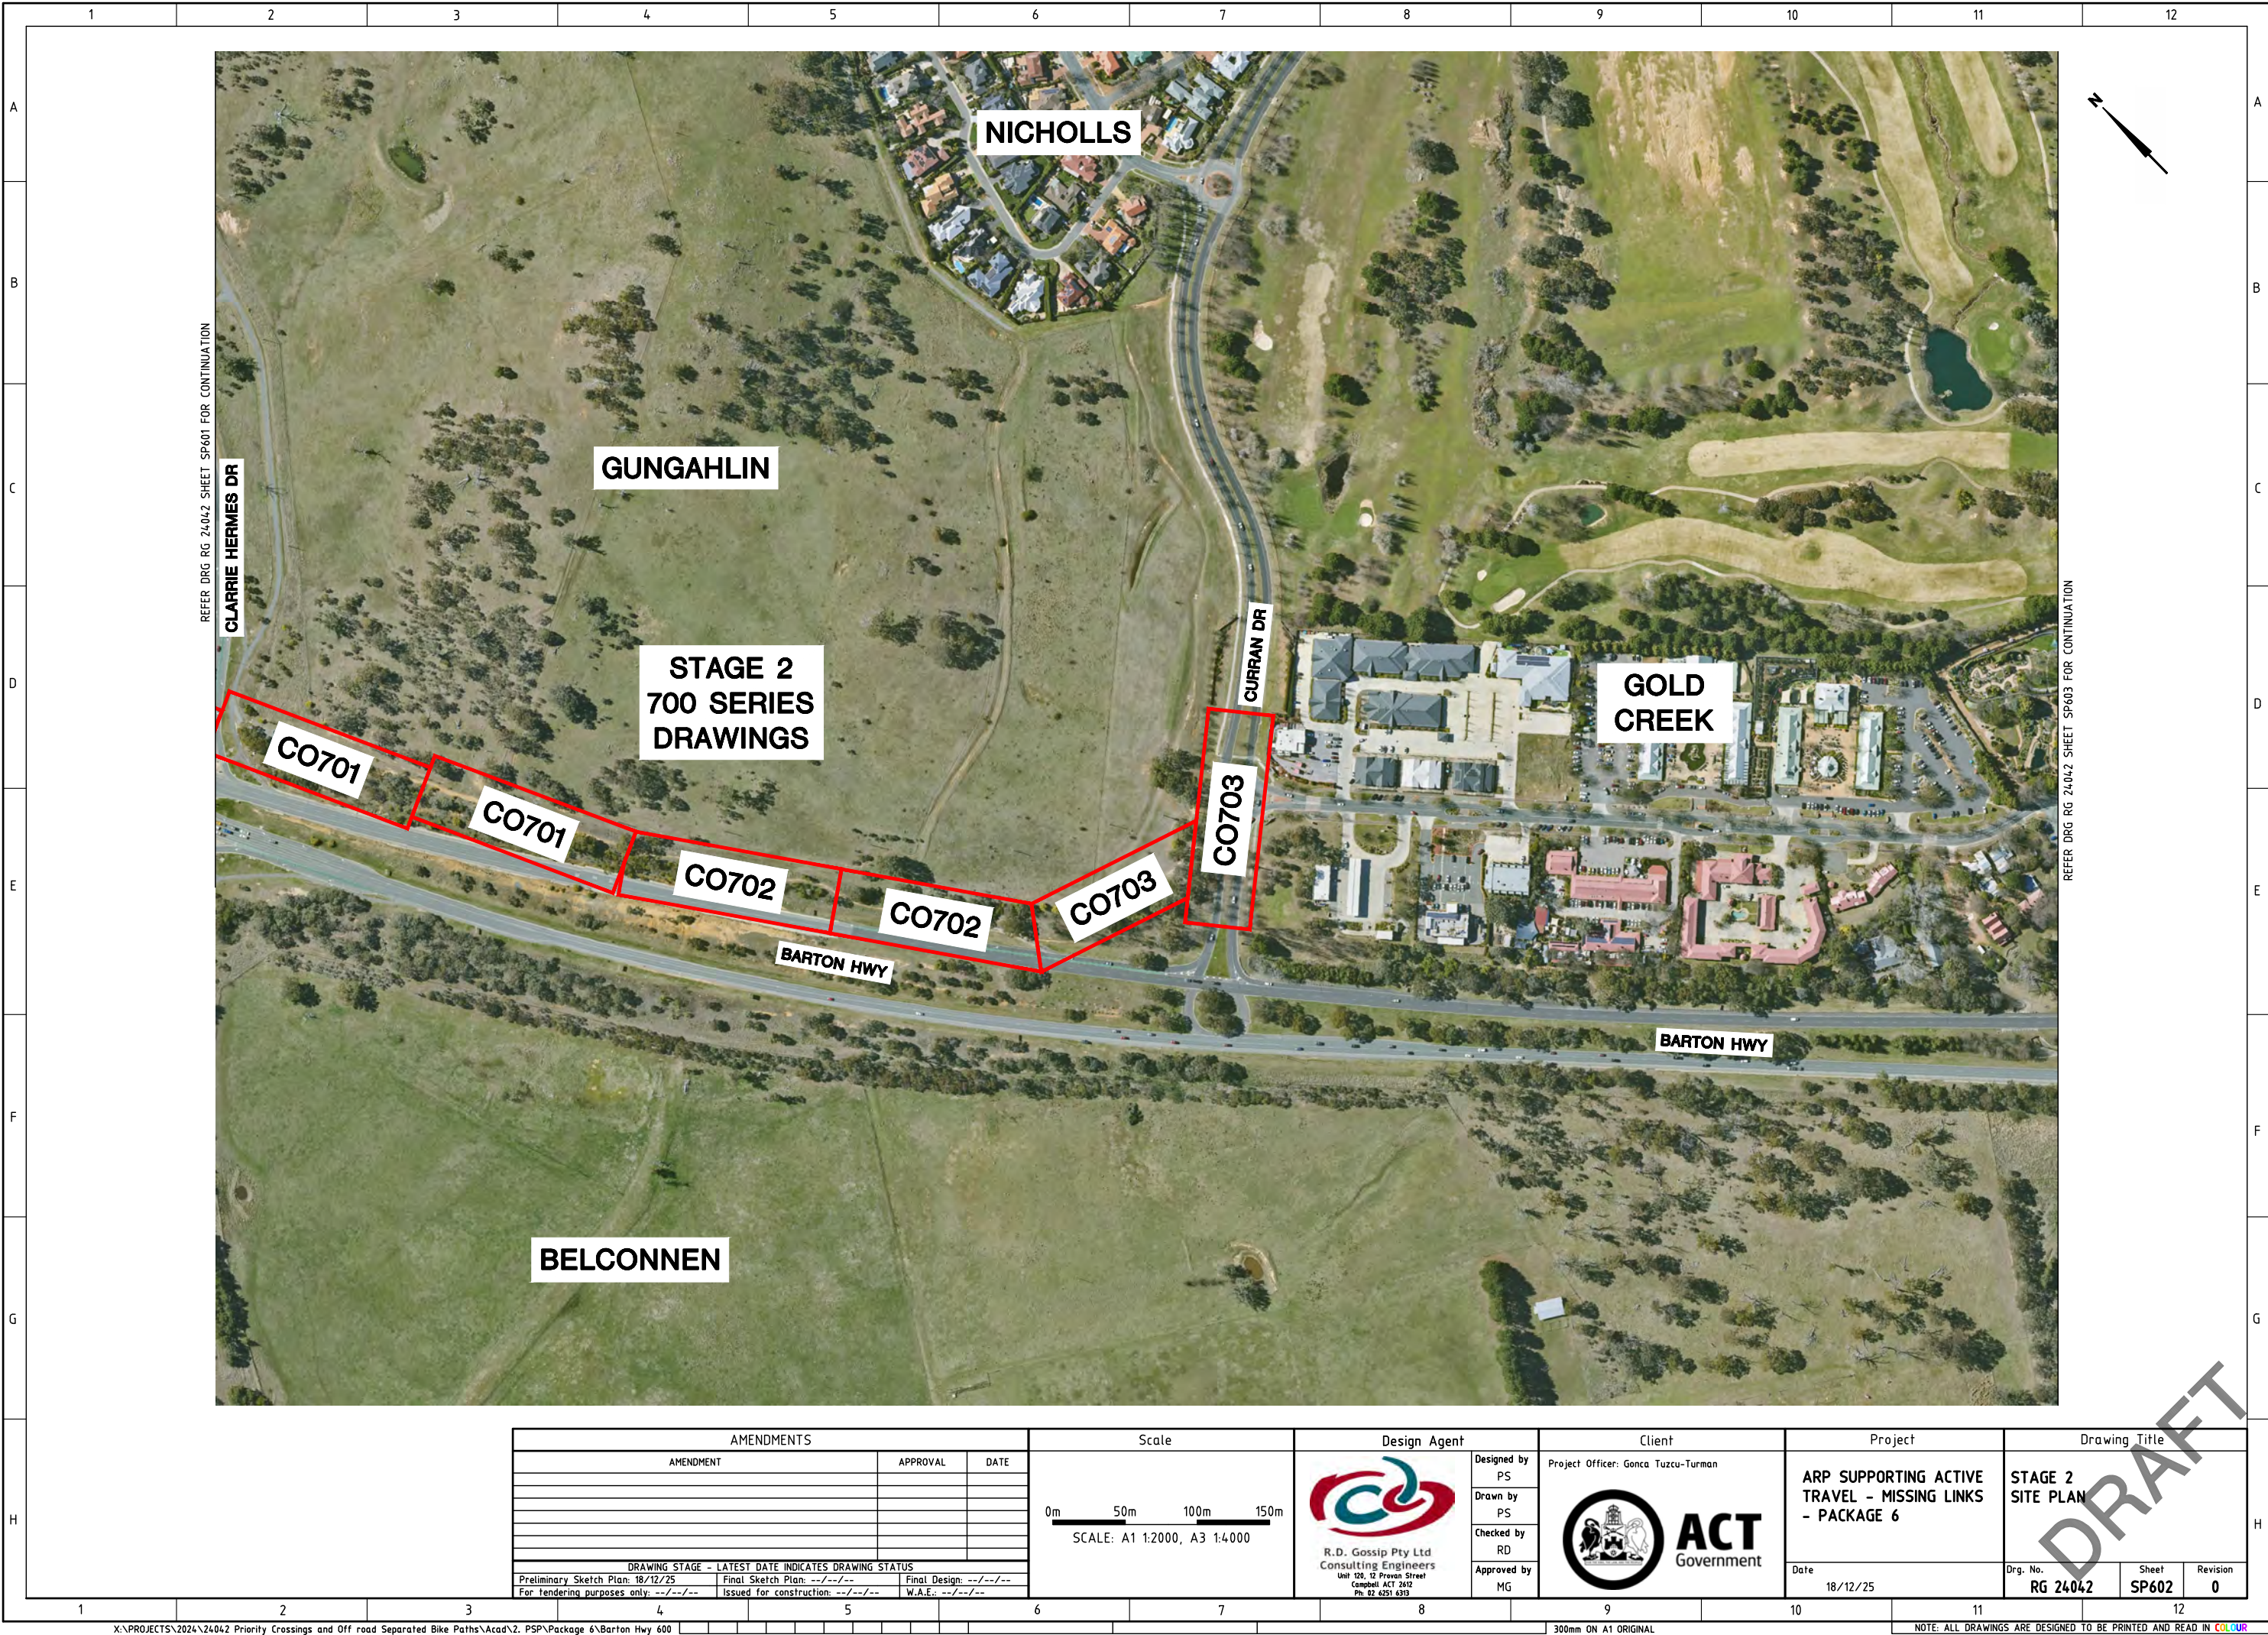

REFER DRG RG 24042 SHEET SP601 FOR CONTINUATION

REFER DRG RG 24042 SHEET SP603 FOR CONTINUATION

AMENDMENTS		
AMENDMENT	APPROVAL	DATE
DRAWING STAGE - LATEST DATE INDICATES DRAWING STATUS		
Preliminary Sketch Plan: 18/12/25	Final Sketch Plan: --/--/--	Final Design: --/--/--
For tendering purposes only: --/--/--	Issued for construction: --/--/--	W.A.E.: --/--/--

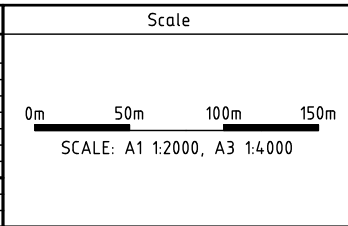

Design Agent


R.D. Gossip Pty Ltd
Consulting Engineers
Unit 120, 12 Provan Street
Campbell ACT 2602
Ph: 02 4251 4313

Designed by PS
Drawn by PS
Checked by RD
Approved by MG

Client

Project Officer: Gonca Tuzcu-Turman

 **ACT**
Government

Project

ARP SUPPORTING ACTIVE TRAVEL - MISSING LINKS - PACKAGE 6

Date: 18/12/25

Drawing Title


STAGE 2 SITE PLAN

Drg. No.	Sheet	Revision
RG 24042	SP602	0



REFER DRG RG 24042 SHEET SP601 FOR CONTINUATION

AMENDMENTS		
AMENDMENT	APPROVAL	DATE
DRAWING STAGE - LATEST DATE INDICATES DRAWING STATUS		
Preliminary Sketch Plan: 18/12/25	Final Sketch Plan: --/--/--	Final Design: --/--/--
For tendering purposes only: --/--/--	Issued for construction: --/--/--	W.A.E.: --/--/--

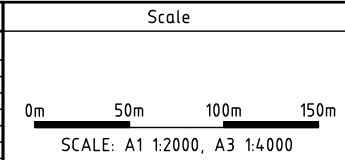

Design Agent



R.D. Gossip Pty Ltd
Consulting Engineers
Unit 120, 12 Provan Street
Campbell ACT 2602
Ph: 02 4291 4313

Designed by
PS
Drawn by
PS
Checked by
RD
Approved by
MG

Client


Project Officer: Gonca Tuzcu-Turman





ACT
Government

Project
ARP SUPPORTING ACTIVE TRAVEL - MISSING LINKS - PACKAGE 6
Date
18/12/25


Drawing Title			
STAGE 3 SITE PLAN			
Drg. No.	Sheet	Revision	
RG 24042	SP603	0	

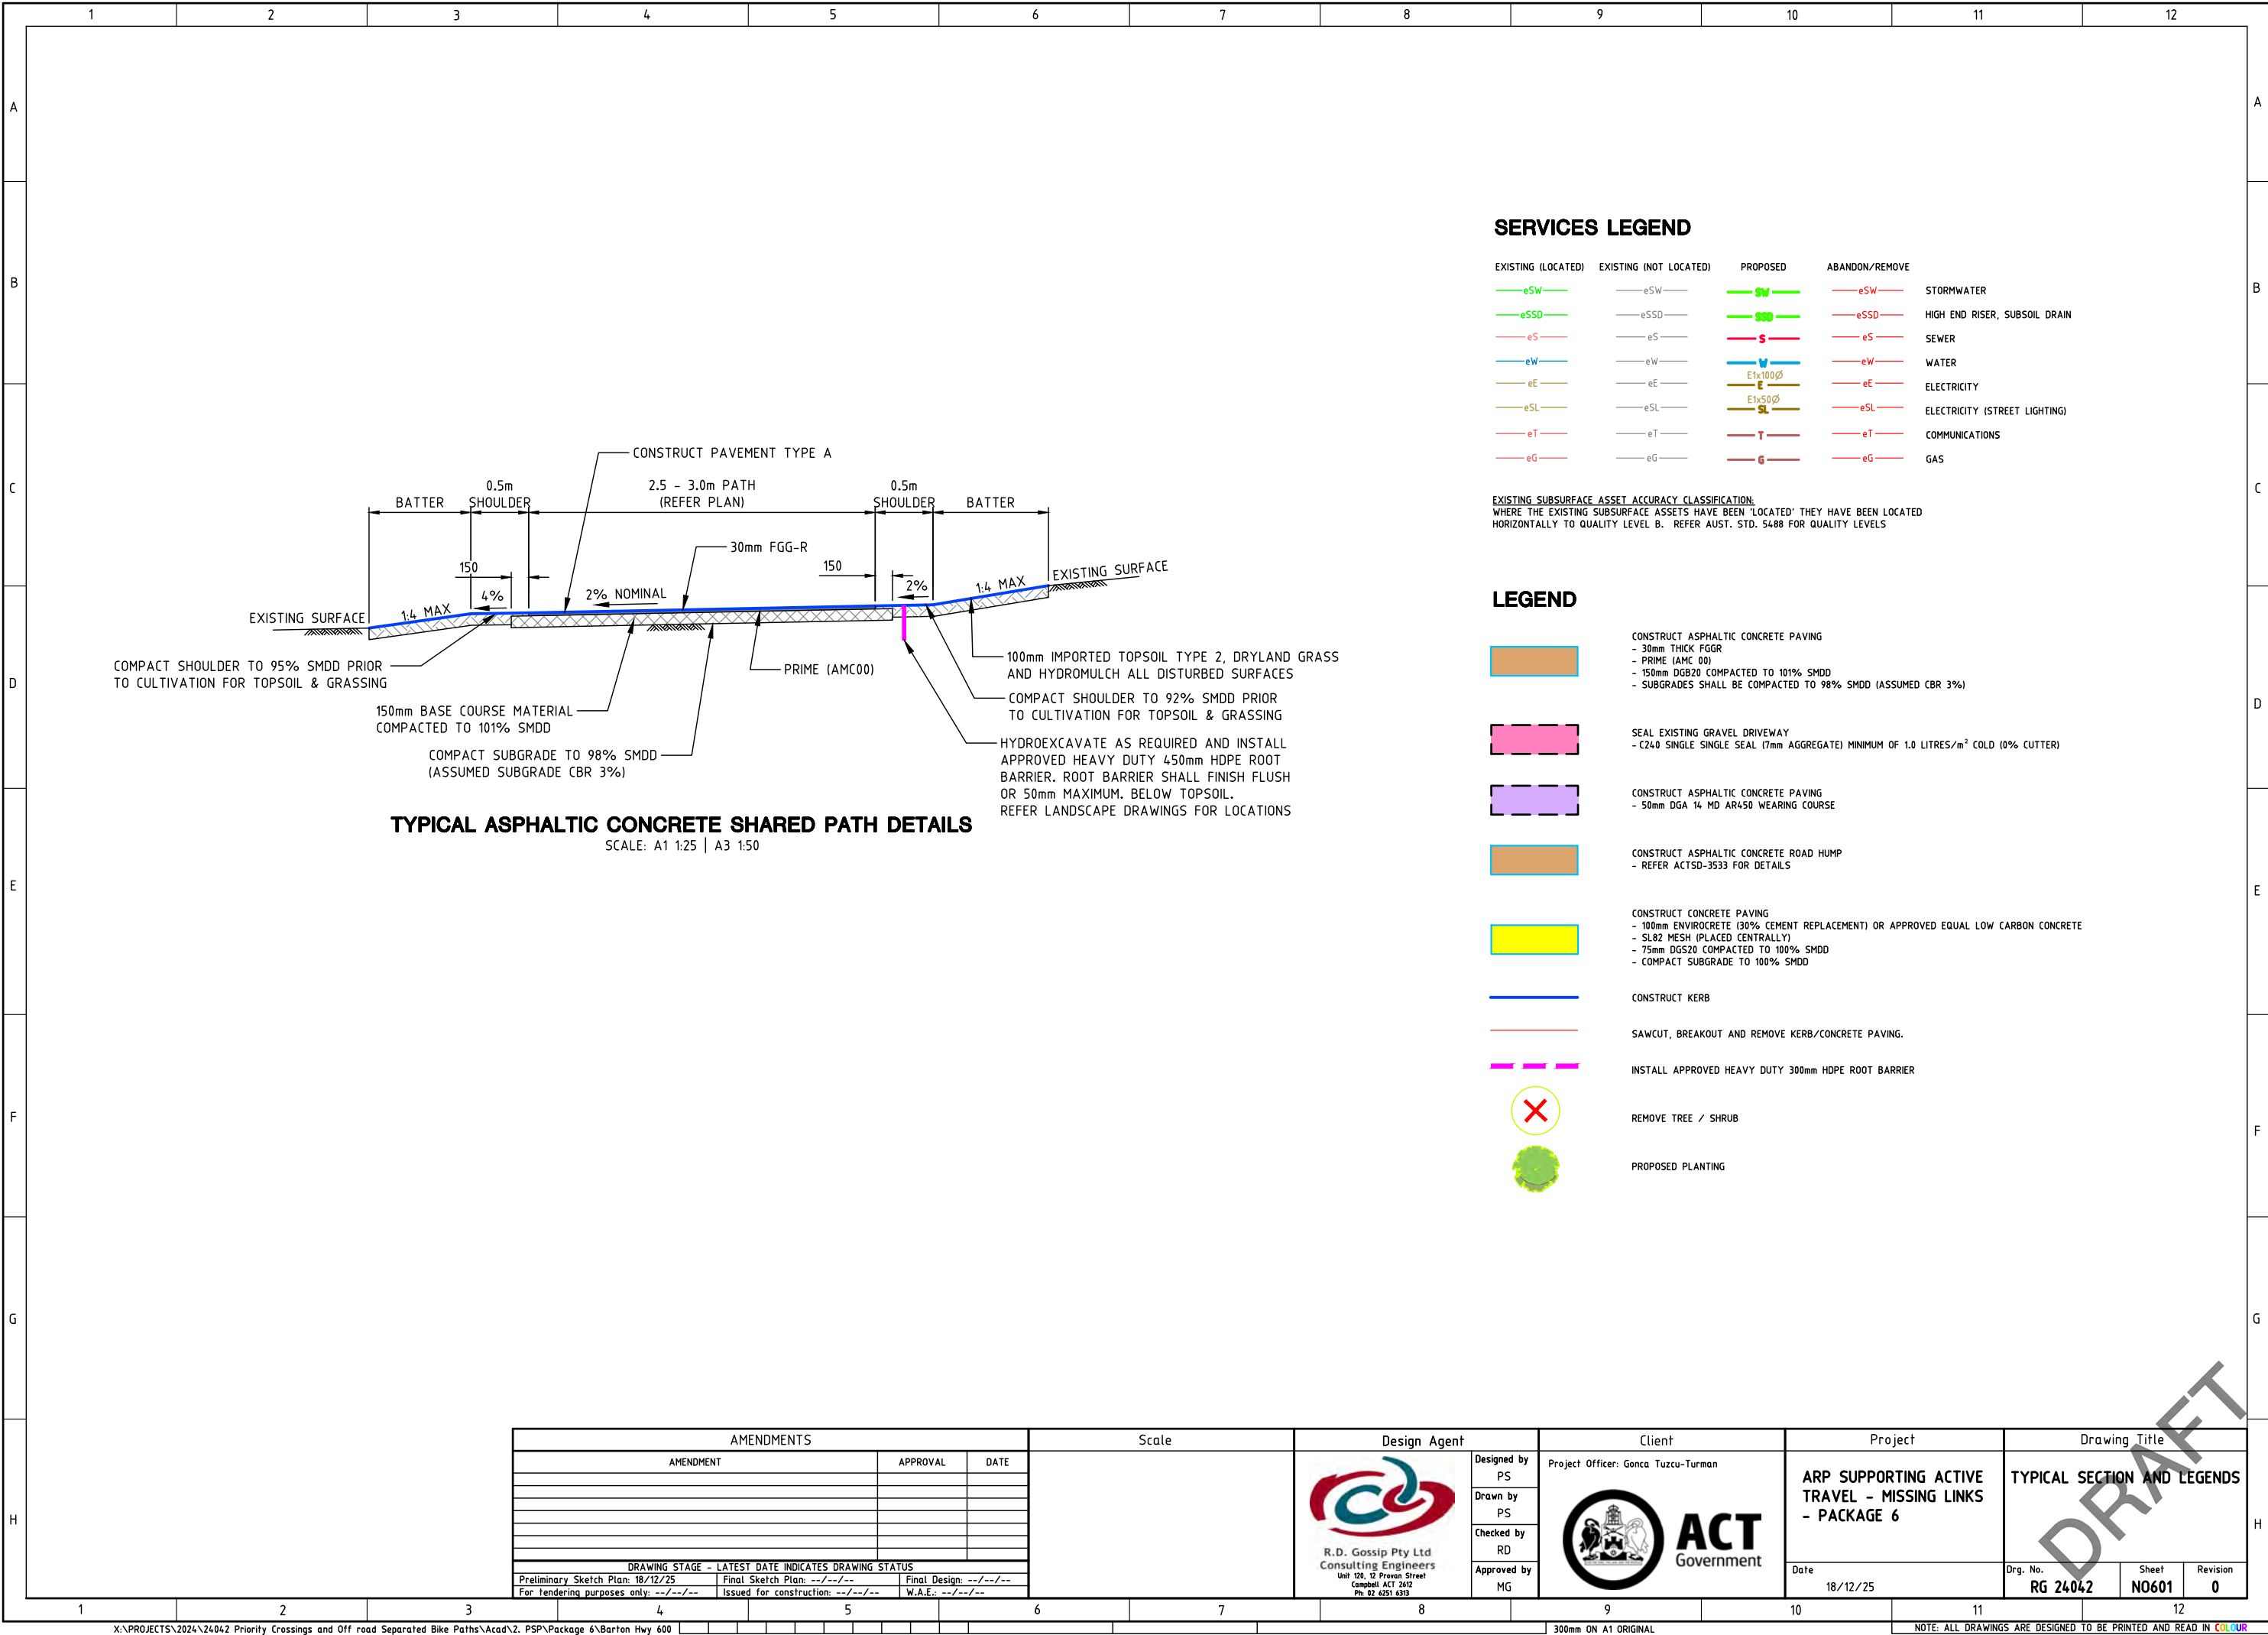

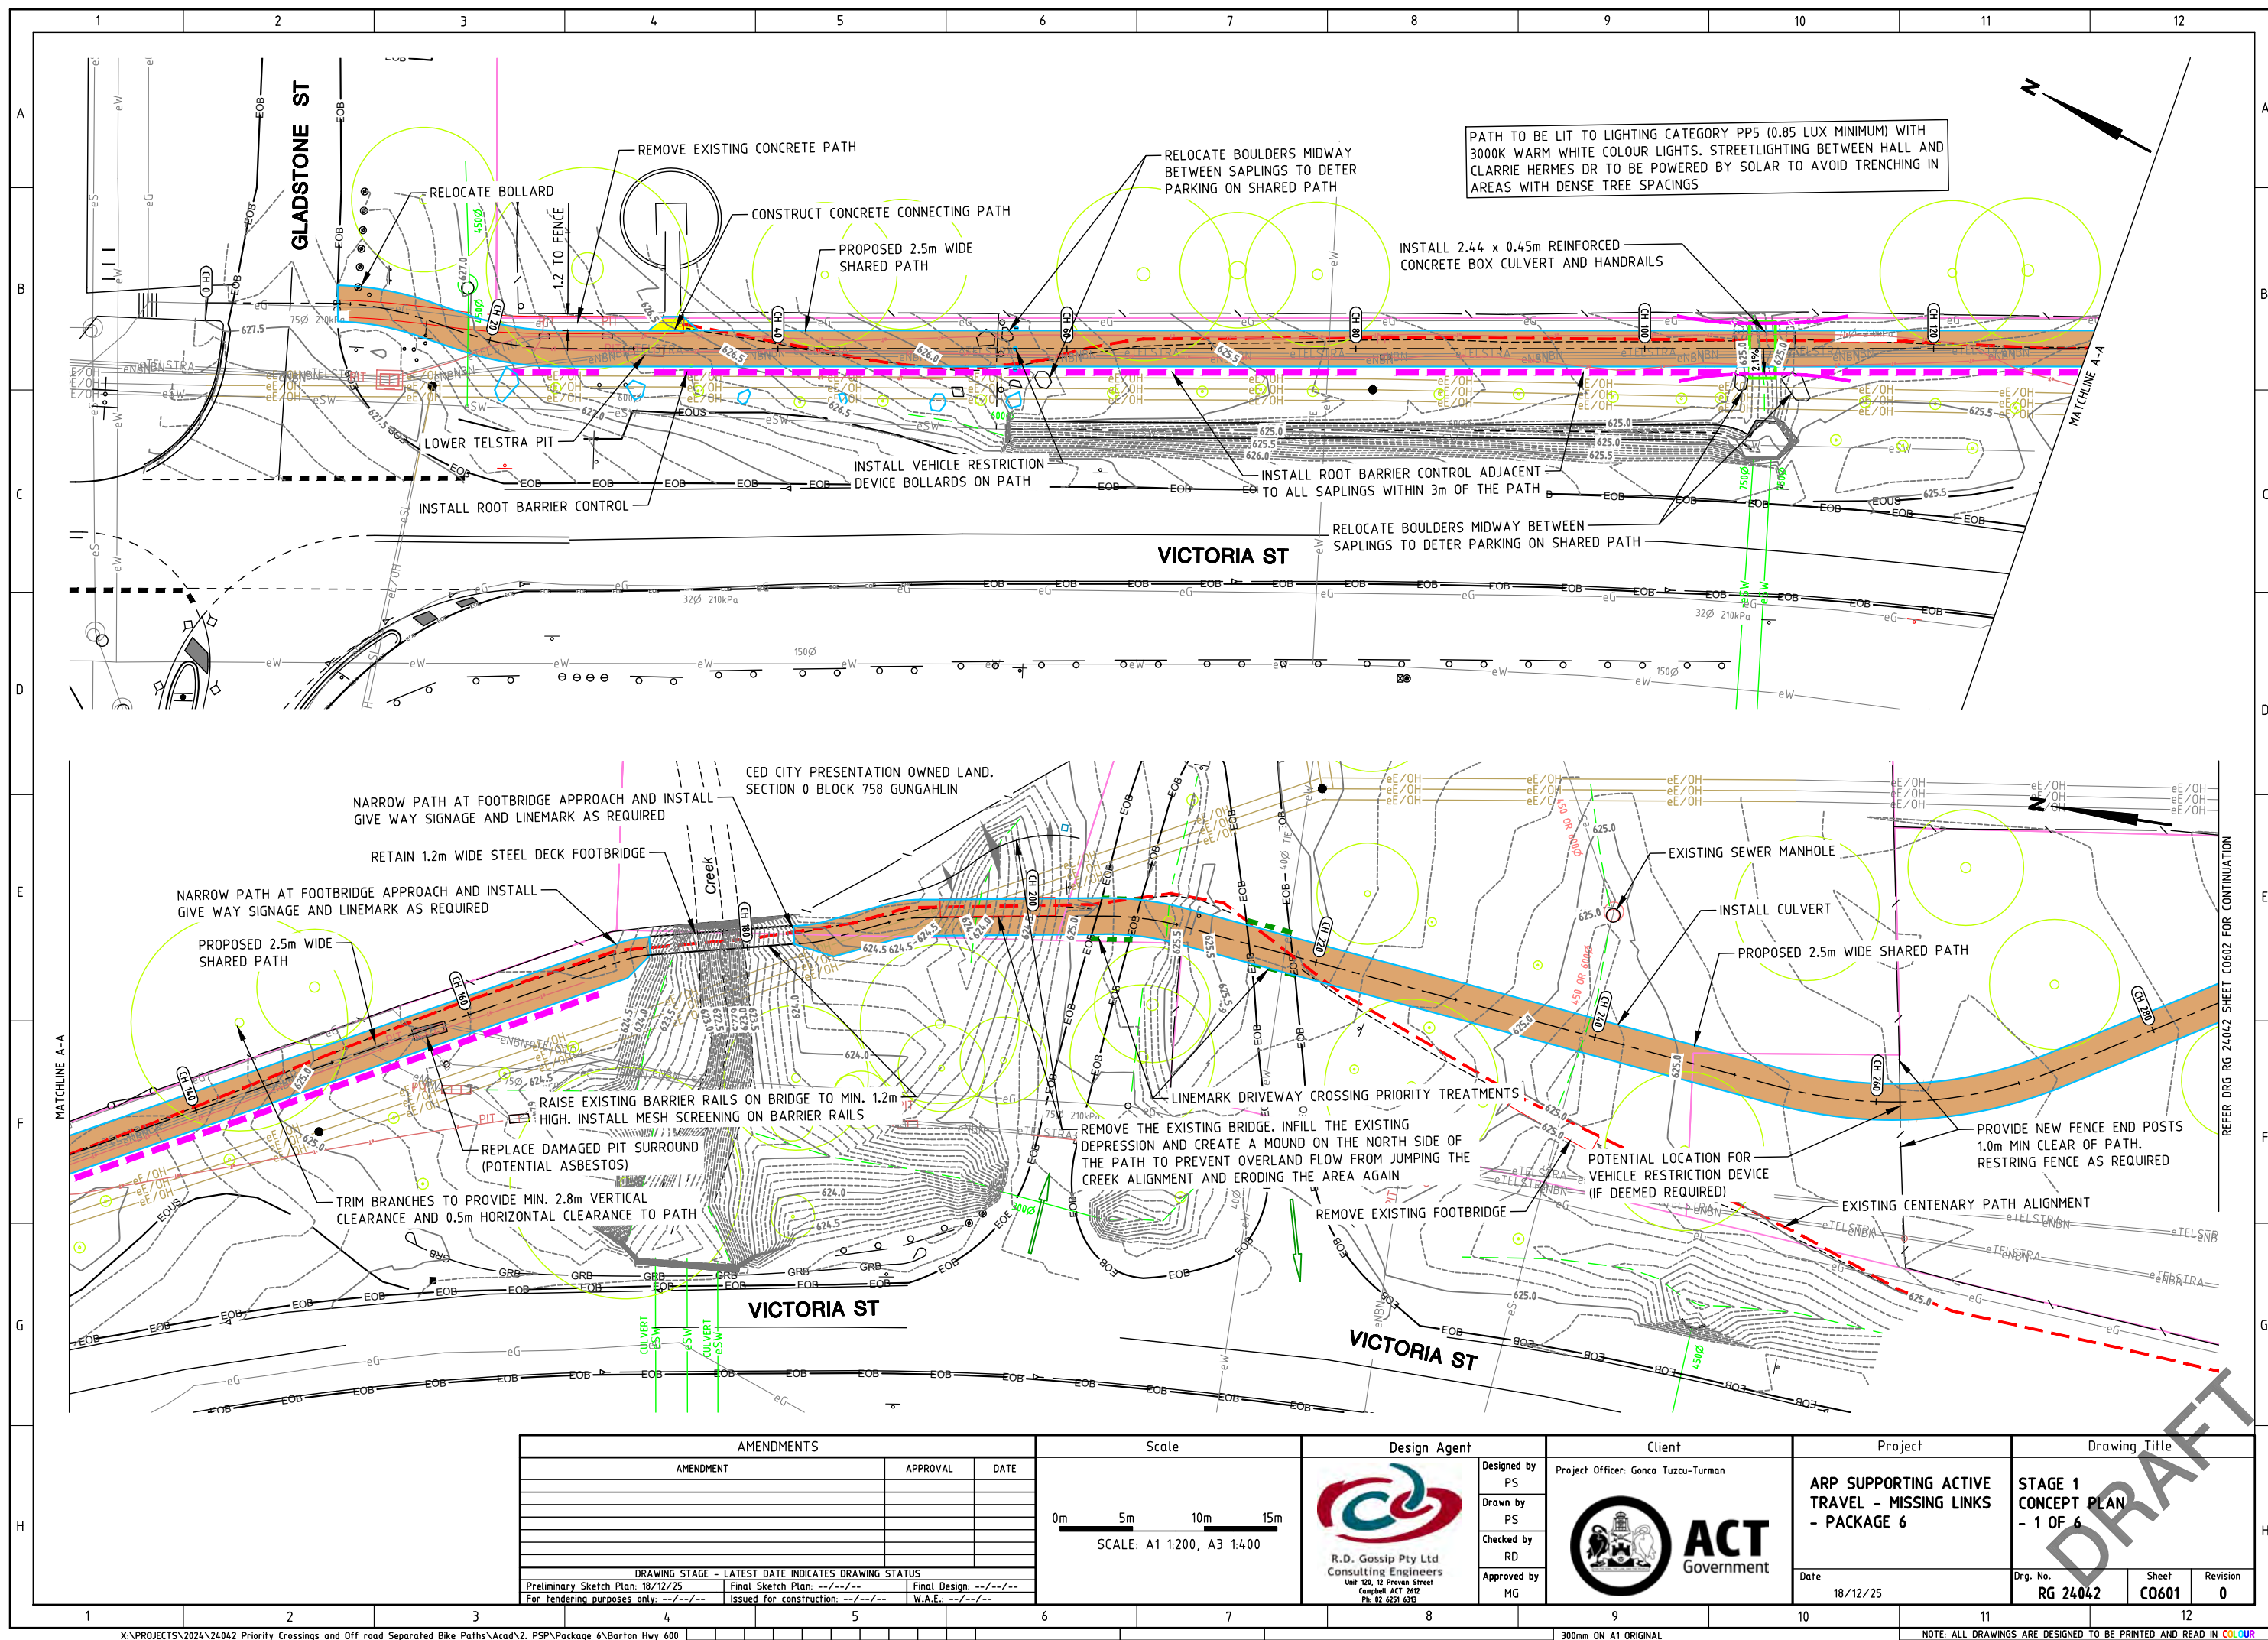

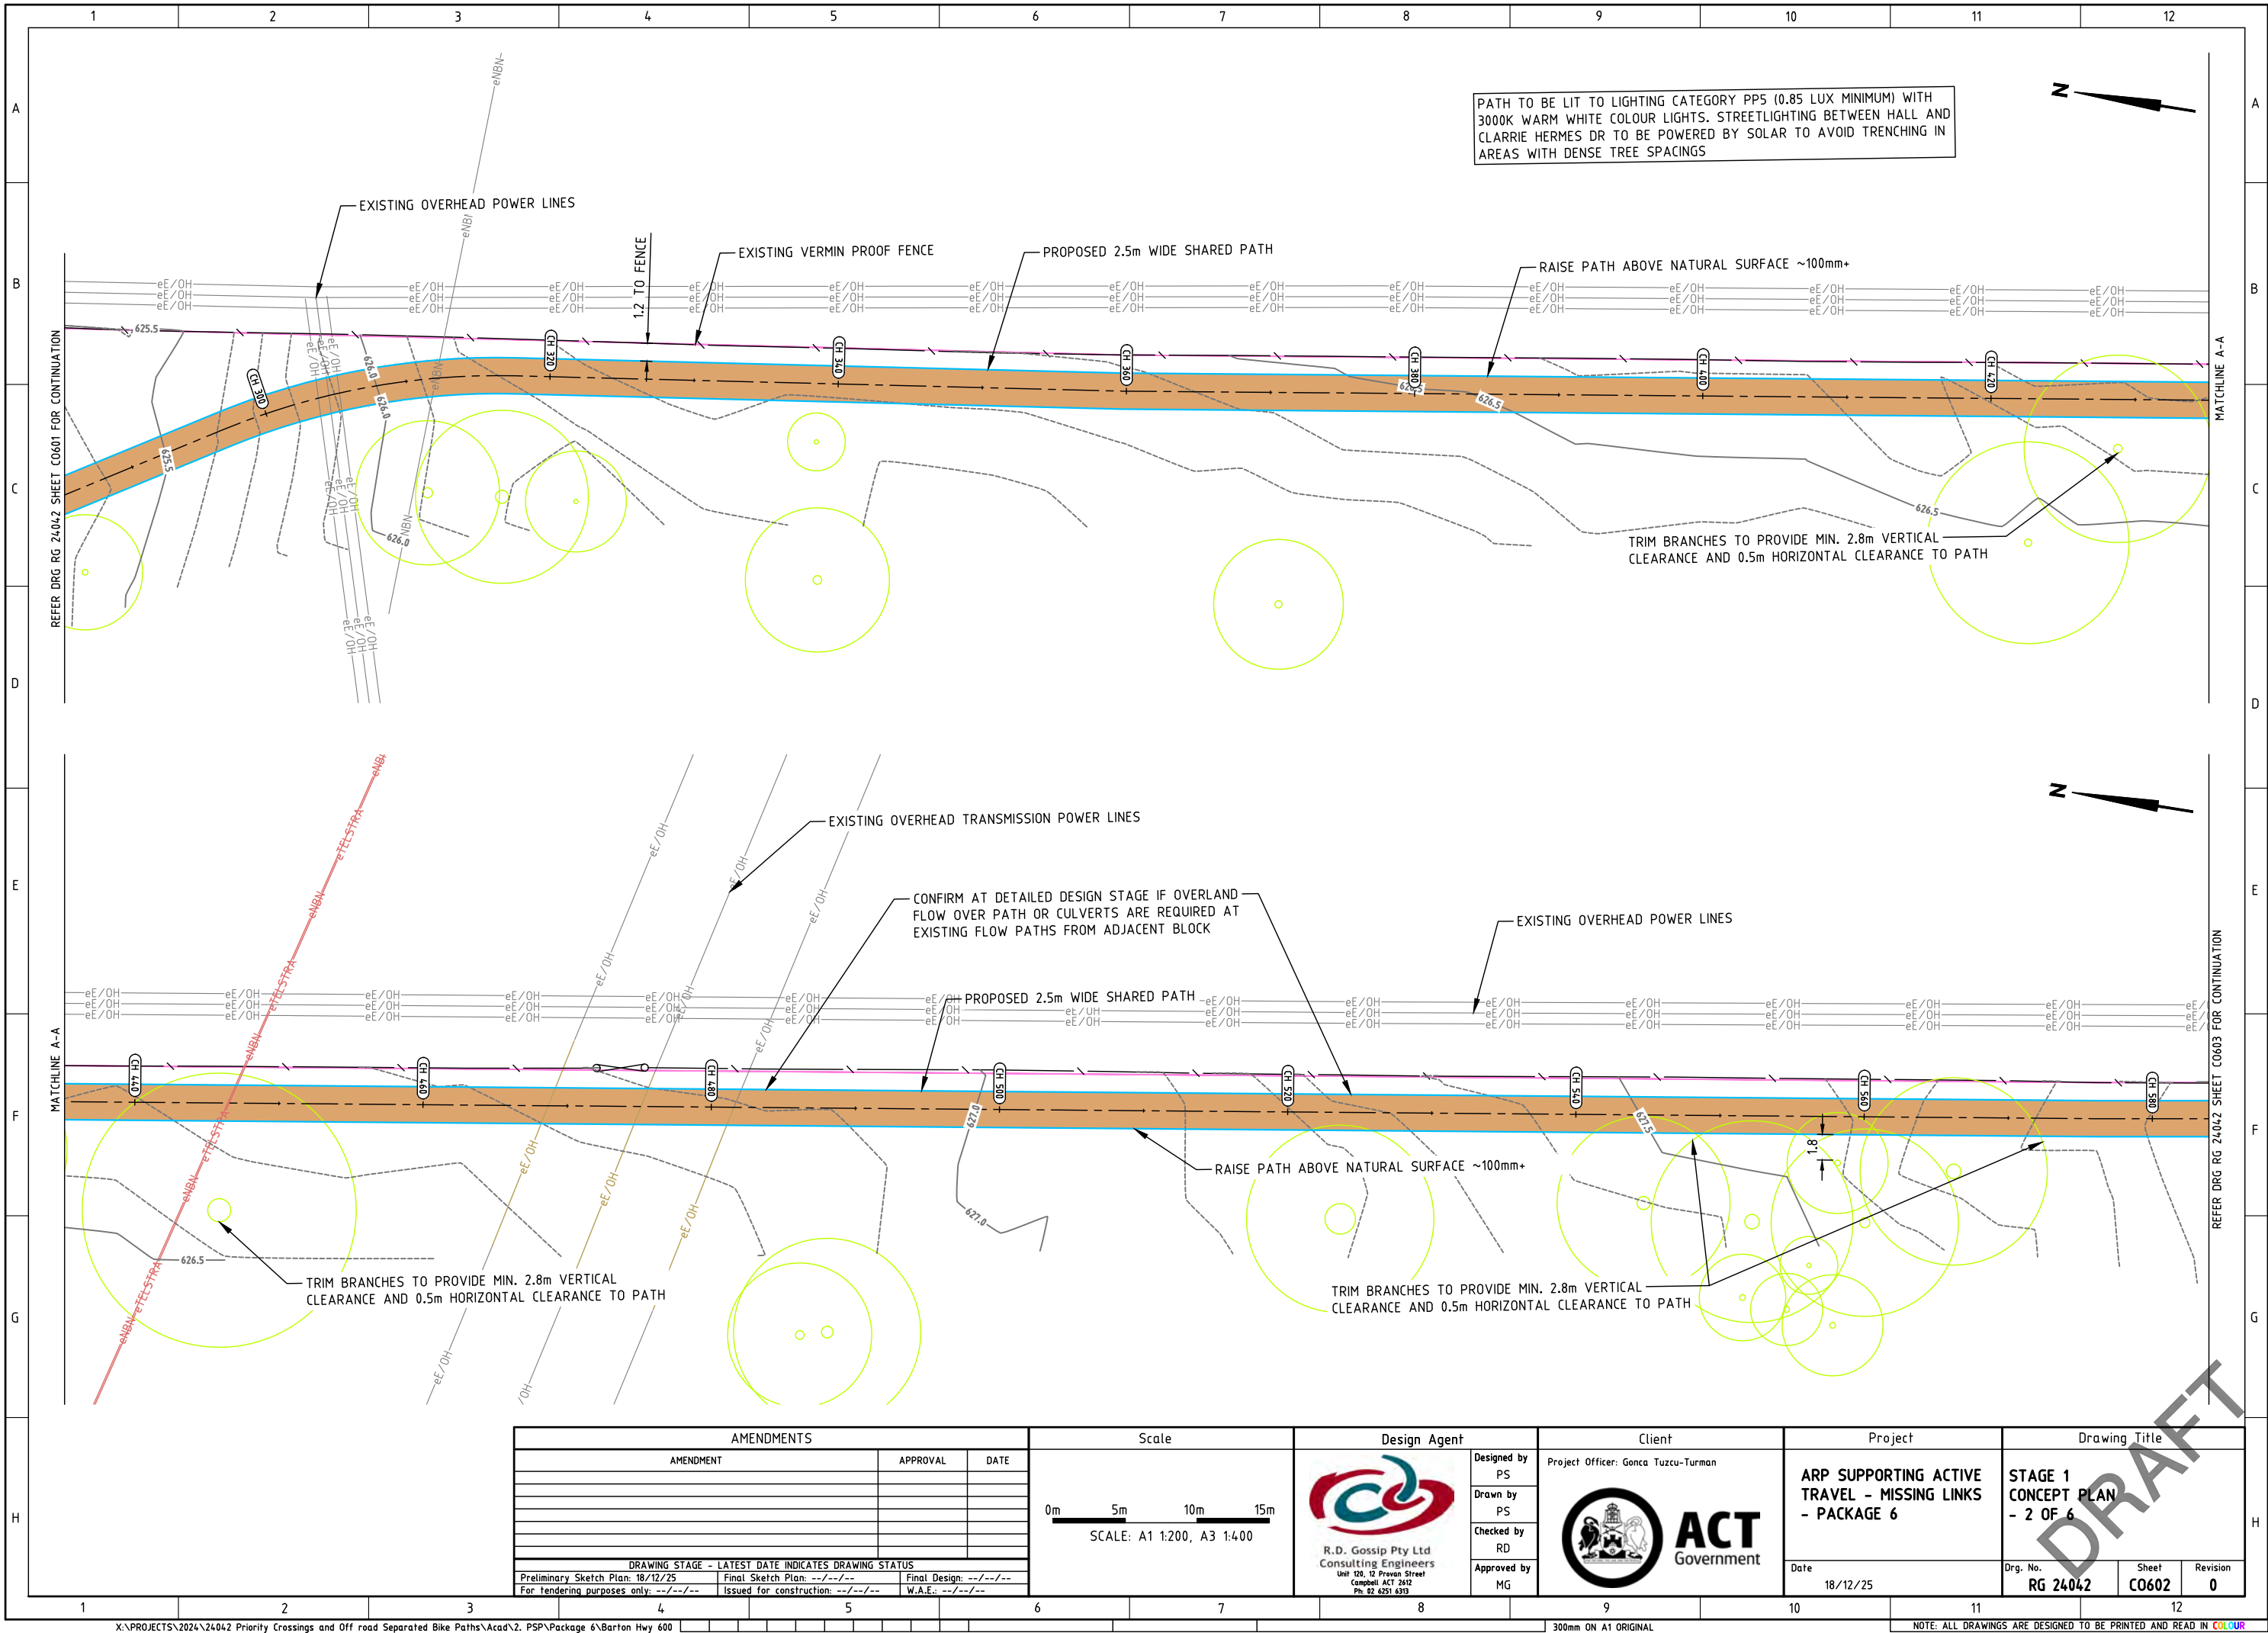

AMENDMENTS		
AMENDMENT	APPROVAL	DATE
DRAWING STAGE - LATEST DATE INDICATES DRAWING STATUS		
Preliminary Sketch Plan: 18/12/25	Final Sketch Plan: --/--/--	Final Design: --/--/--
For tendering purposes only: --/--/--	Issued for construction: --/--/--	W.A.E.: --/--/--

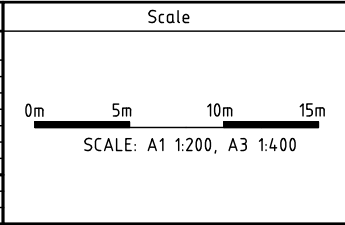

Design Agent


R.D. Gossip Pty Ltd
Consulting Engineers
Unit 120, 12 Provan Street
Campbell ACT 2602
Ph: 02 4031 4313

Client

Project Officer: Gonca Tuzcu-Turman


ACT Government

Project

ARP SUPPORTING ACTIVE TRAVEL - MISSING LINKS - PACKAGE 6

Date: 18/12/25


Drawing Title

STAGE 1 CONCEPT PLAN - 2 OF 6


Drg. No. RG 24042

Sheet C0602


Revision 0

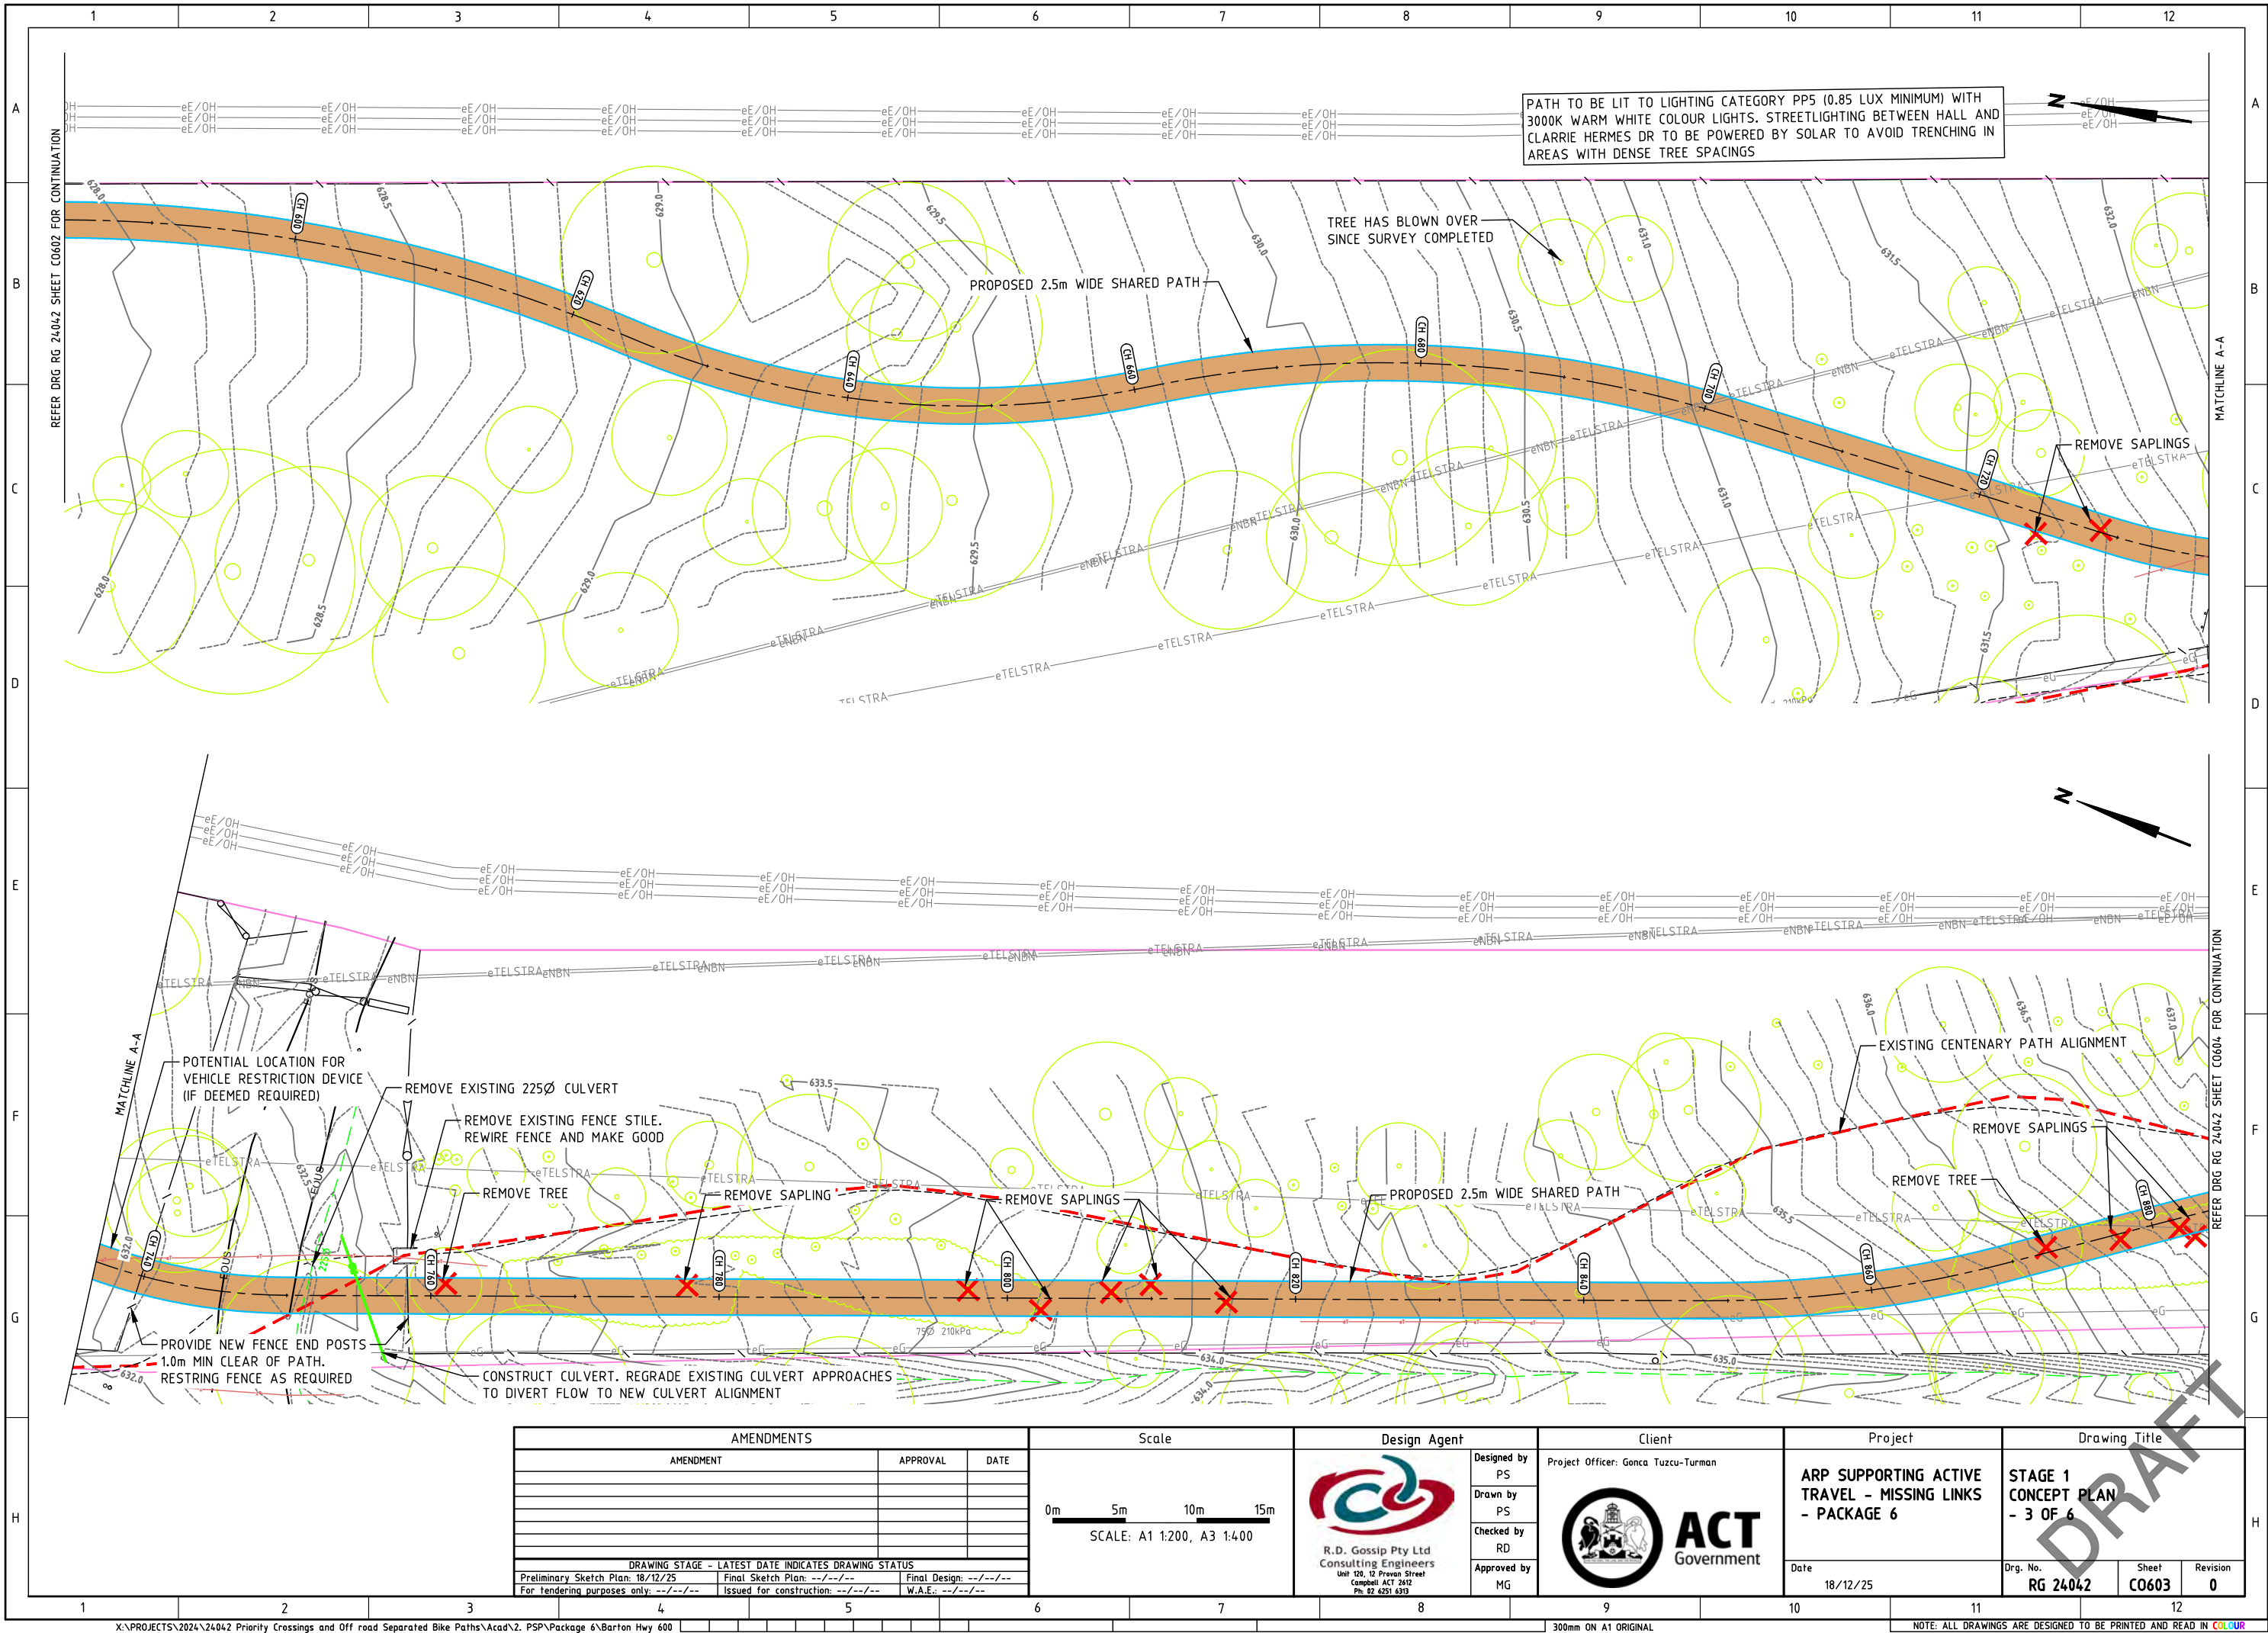



AMENDMENTS		
AMENDMENT	APPROVAL	DATE
DRAWING STAGE - LATEST DATE INDICATES DRAWING STATUS		
Preliminary Sketch Plan: 18/12/25	Final Sketch Plan: --/--/--	Final Design: --/--/--
For tendering purposes only: --/--/--	Issued for construction: --/--/--	W.A.E.: --/--/--

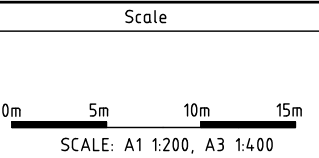


Design Agent		Client	Project	Drawing Title		
 R.D. Gossip Pty Ltd Consulting Engineers Unit 120, 12 Provan Street Campbell ACT 2602 Ph: 02 6291 4393	Designed by PS	 ACT Government	Project Officer: Gonca Tuzcu-Turman ARP SUPPORTING ACTIVE TRAVEL - MISSING LINKS - PACKAGE 6	STAGE 1 CONCEPT PLAN - 3 OF 6		
	Drawn by PS					
	Checked by RD					
	Approved by MG					
Date 18/12/25			Drg. No. RG 24042	Sheet C0603	Revision 0	

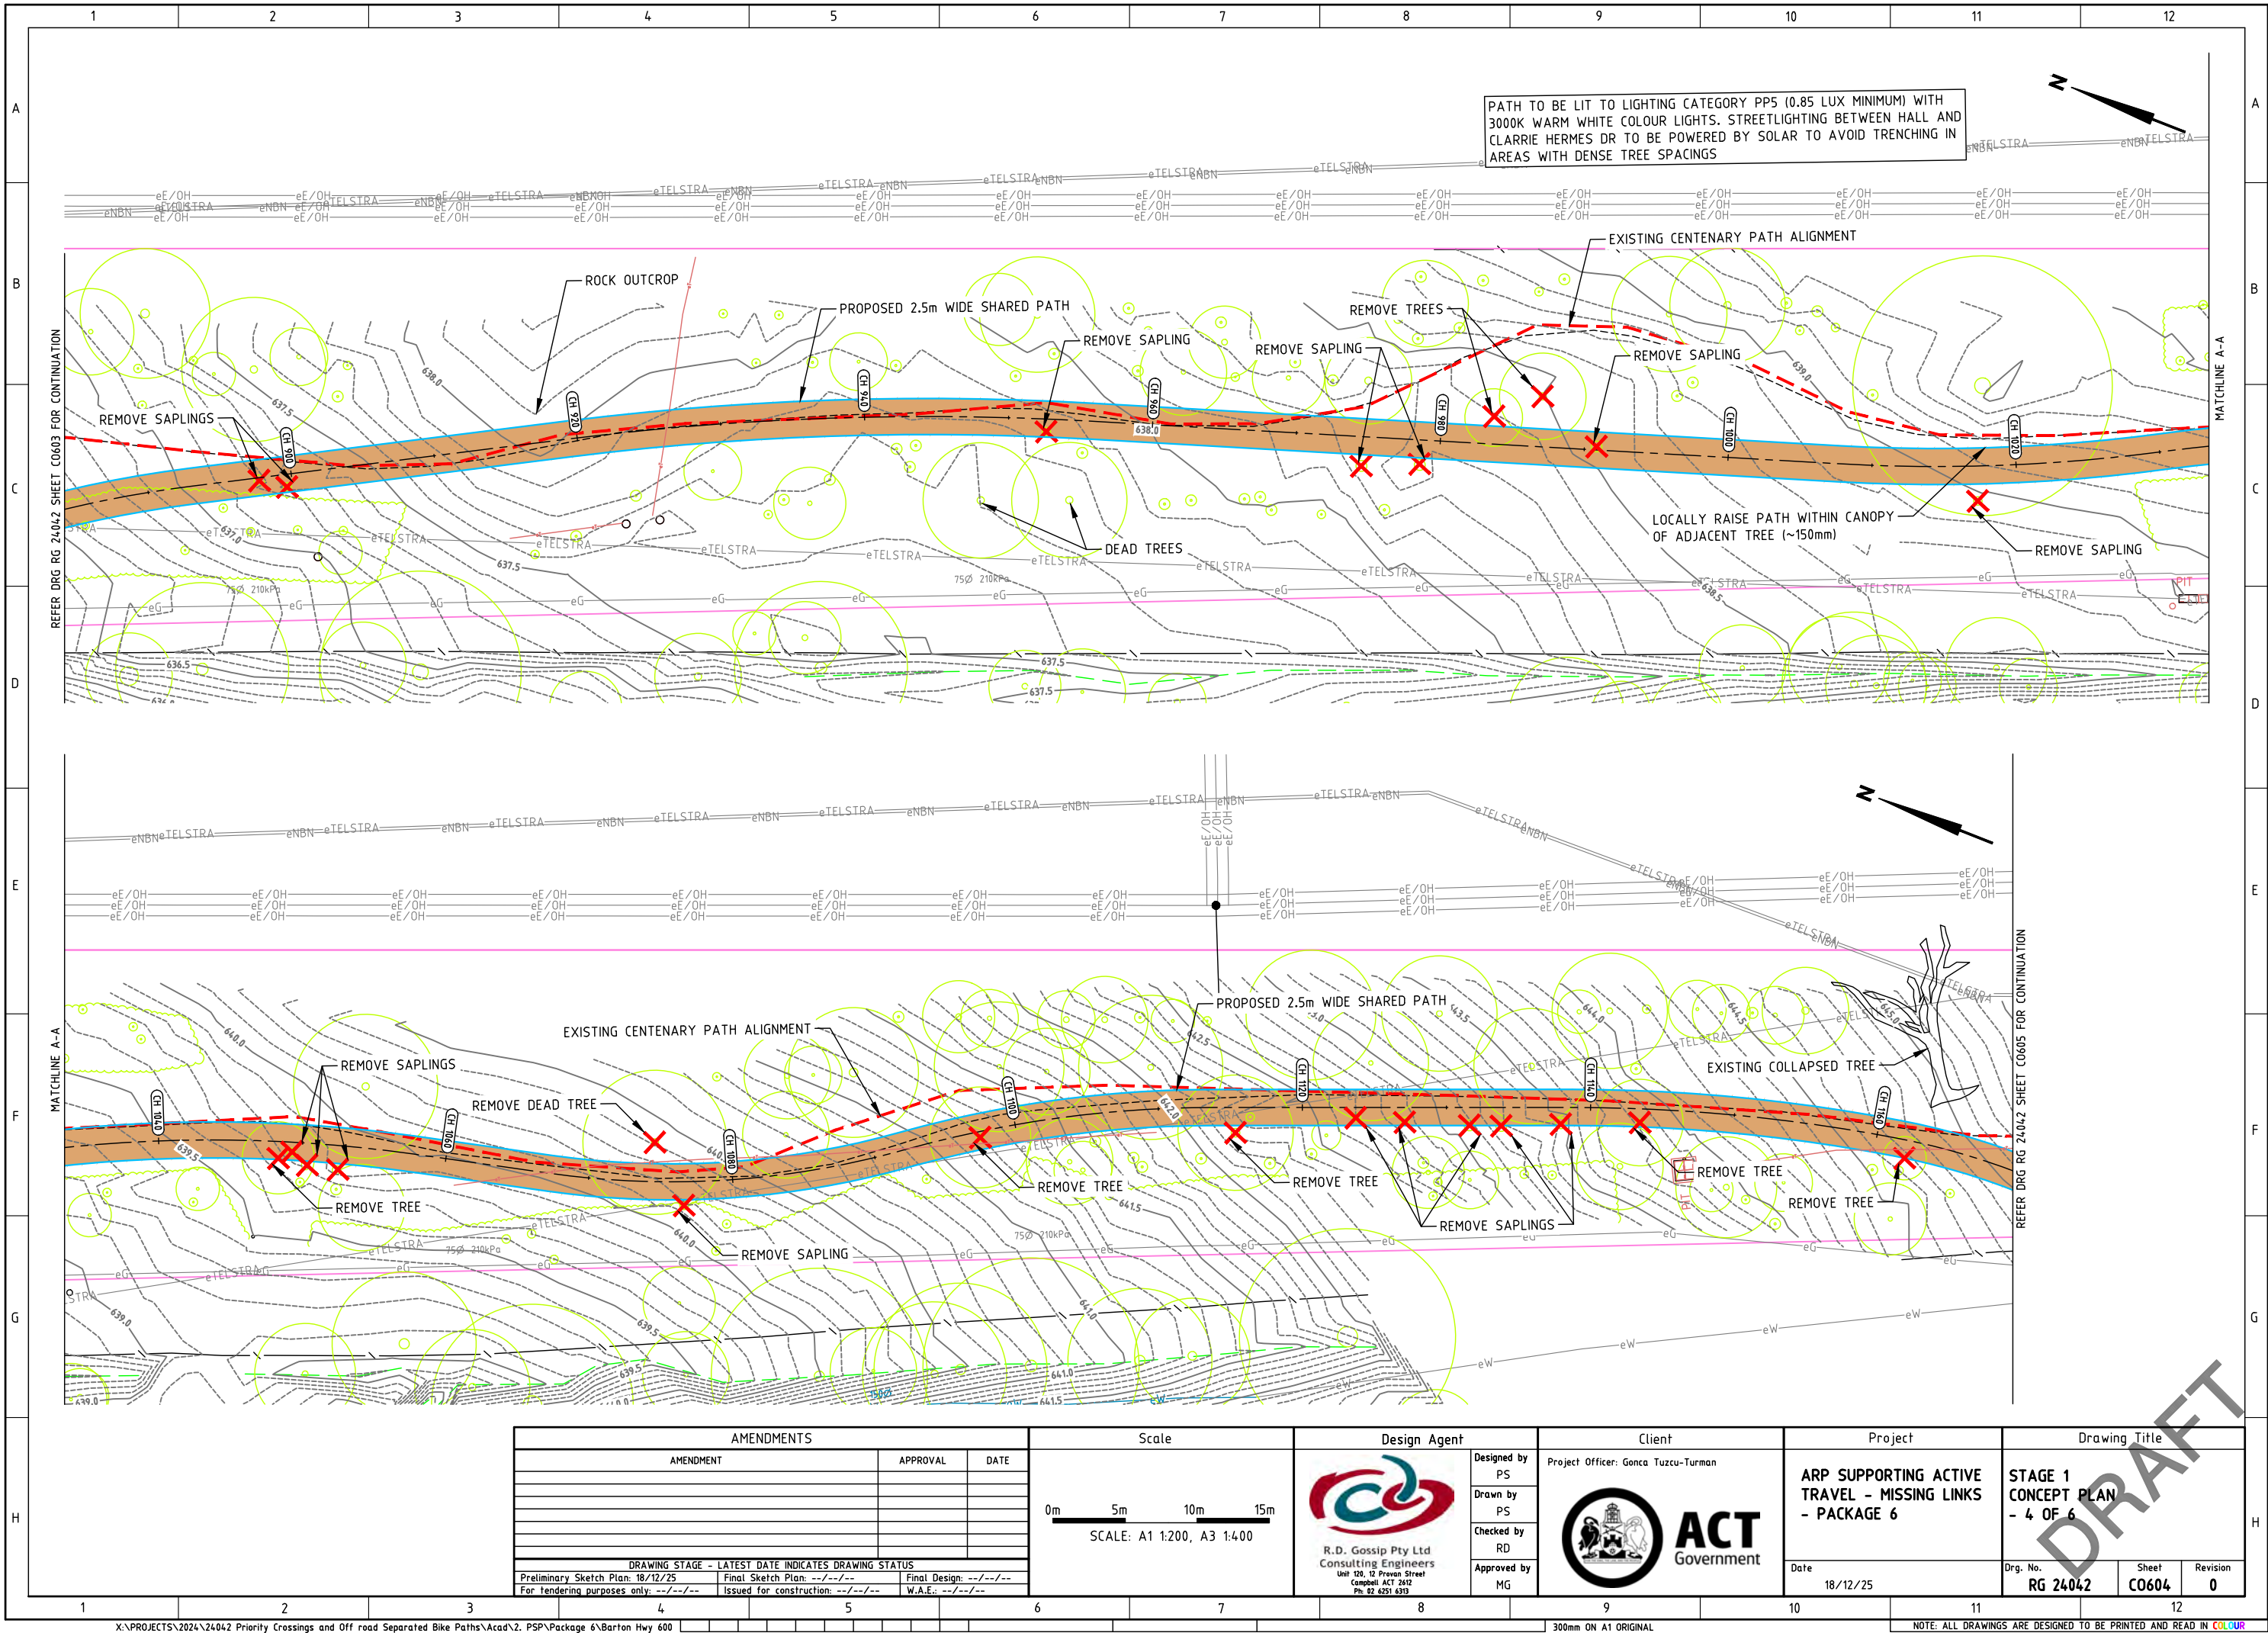

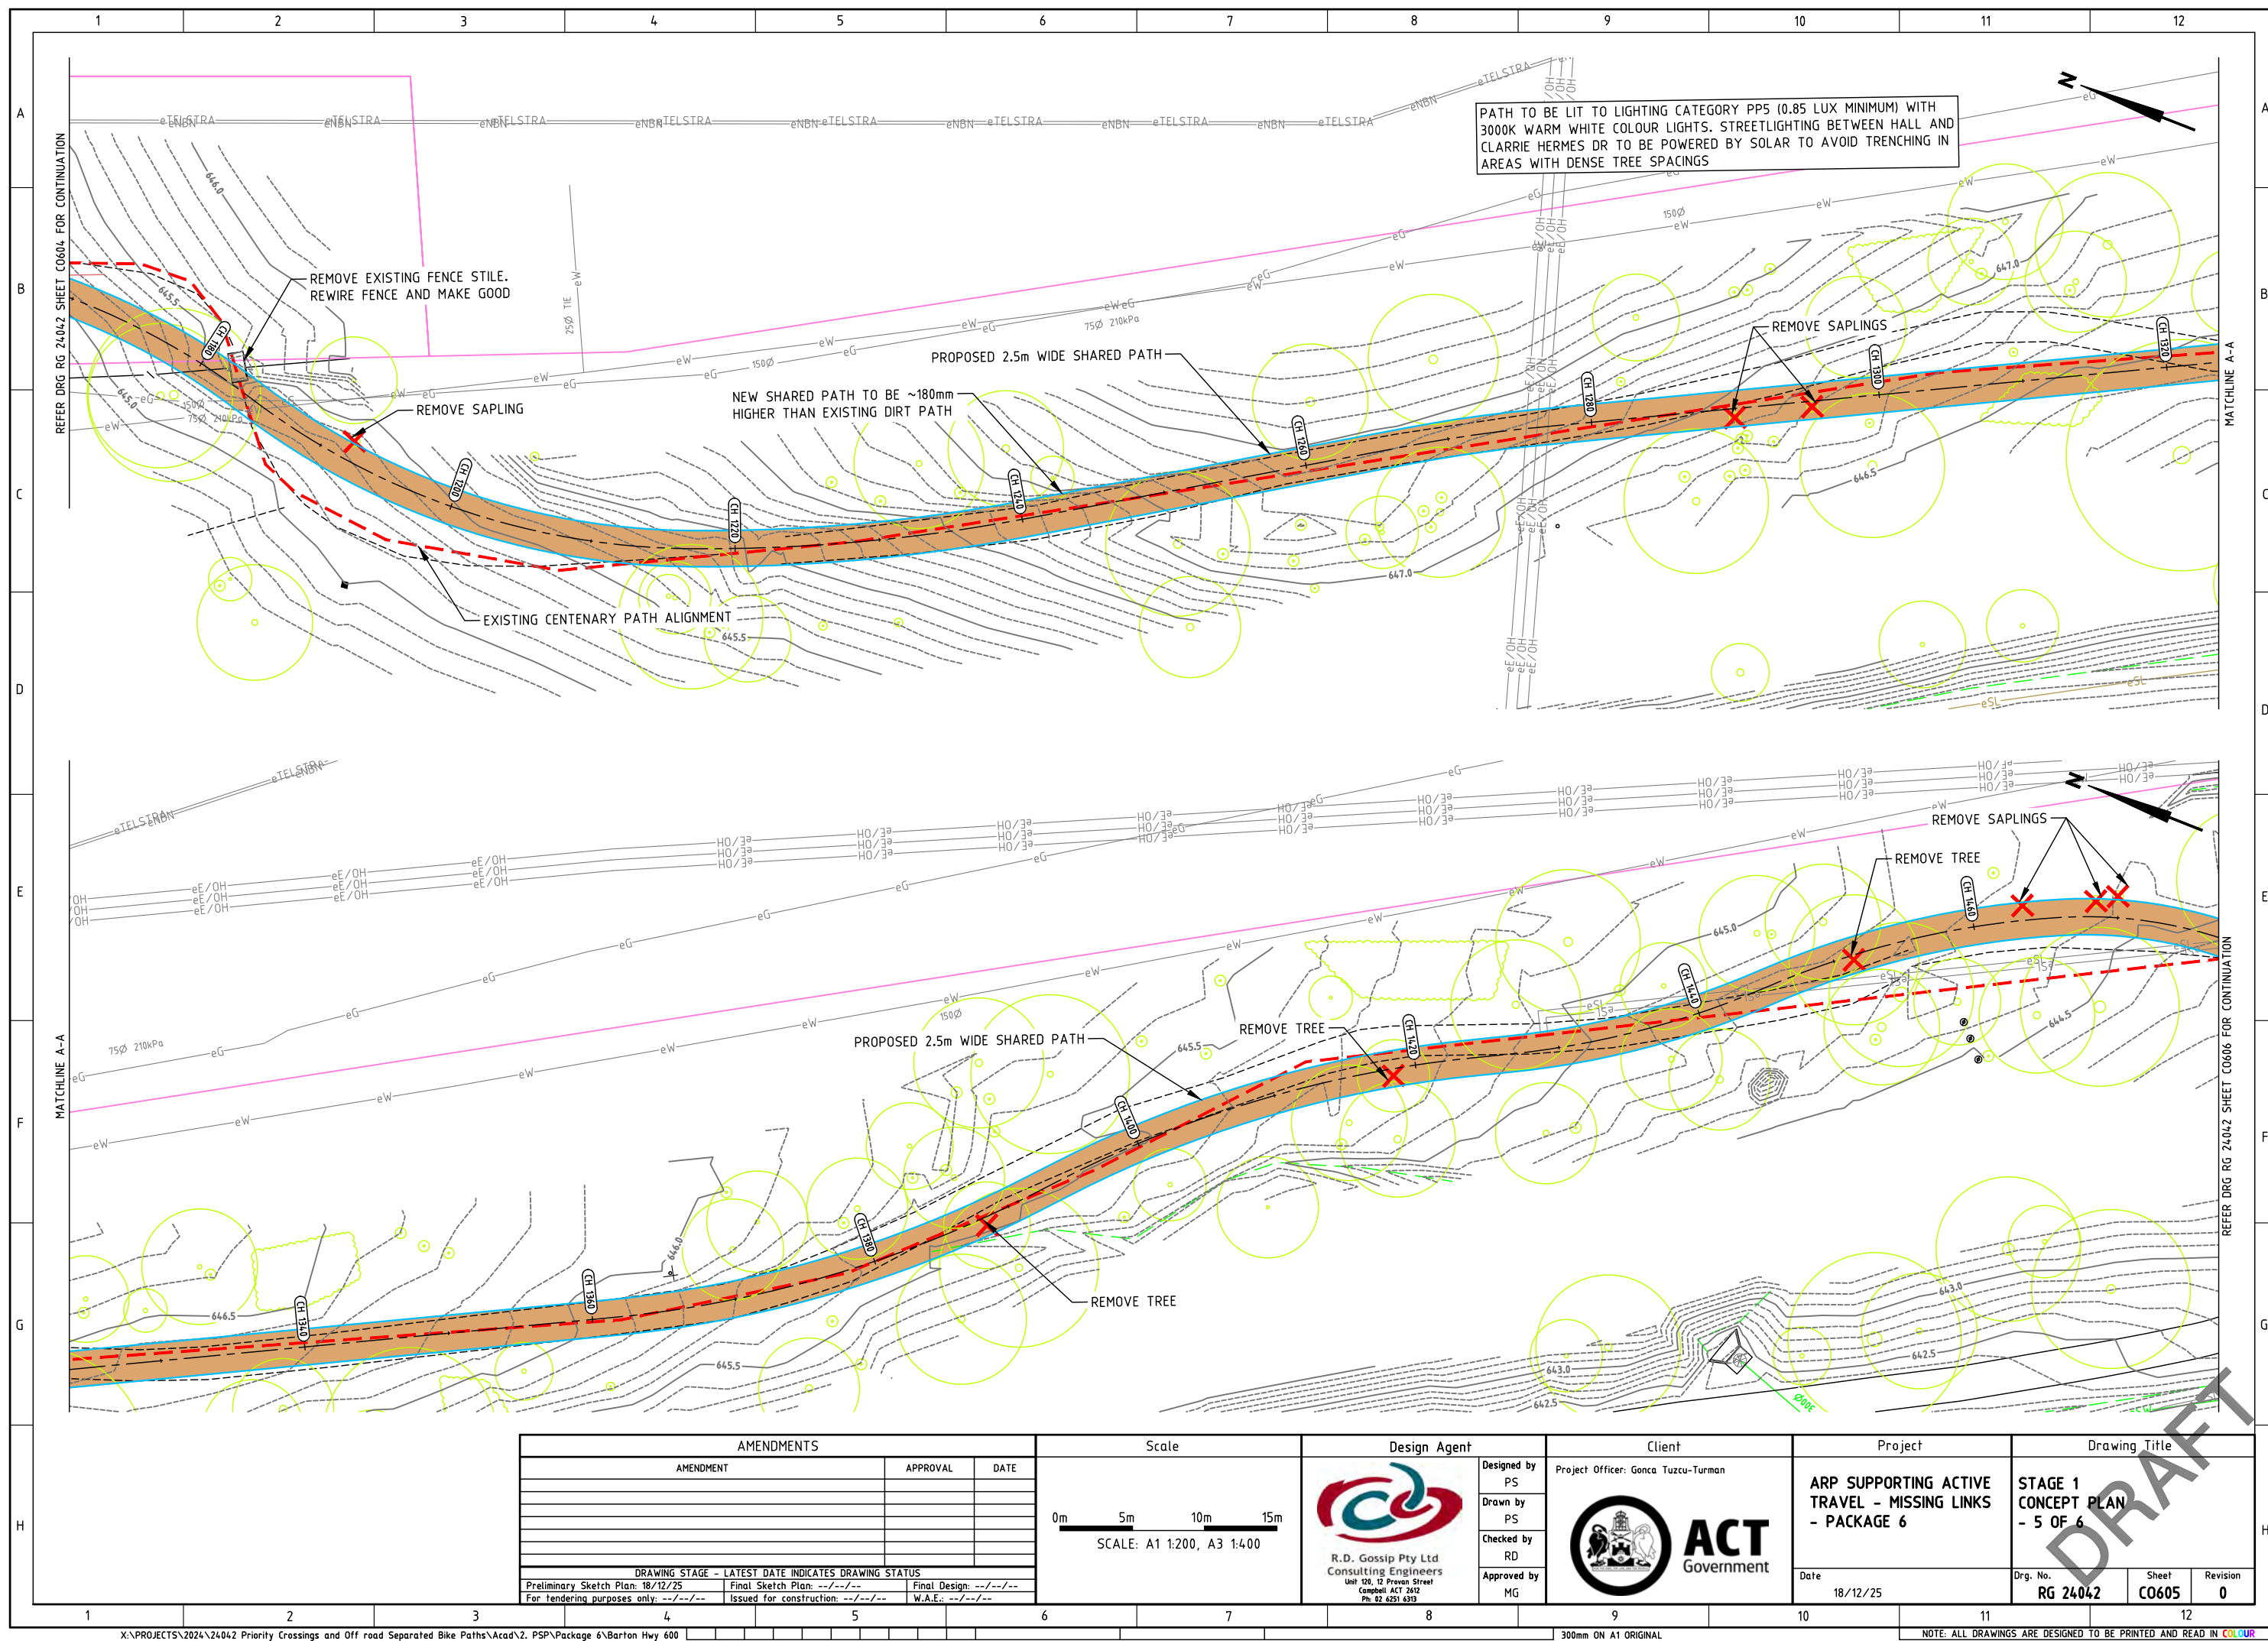

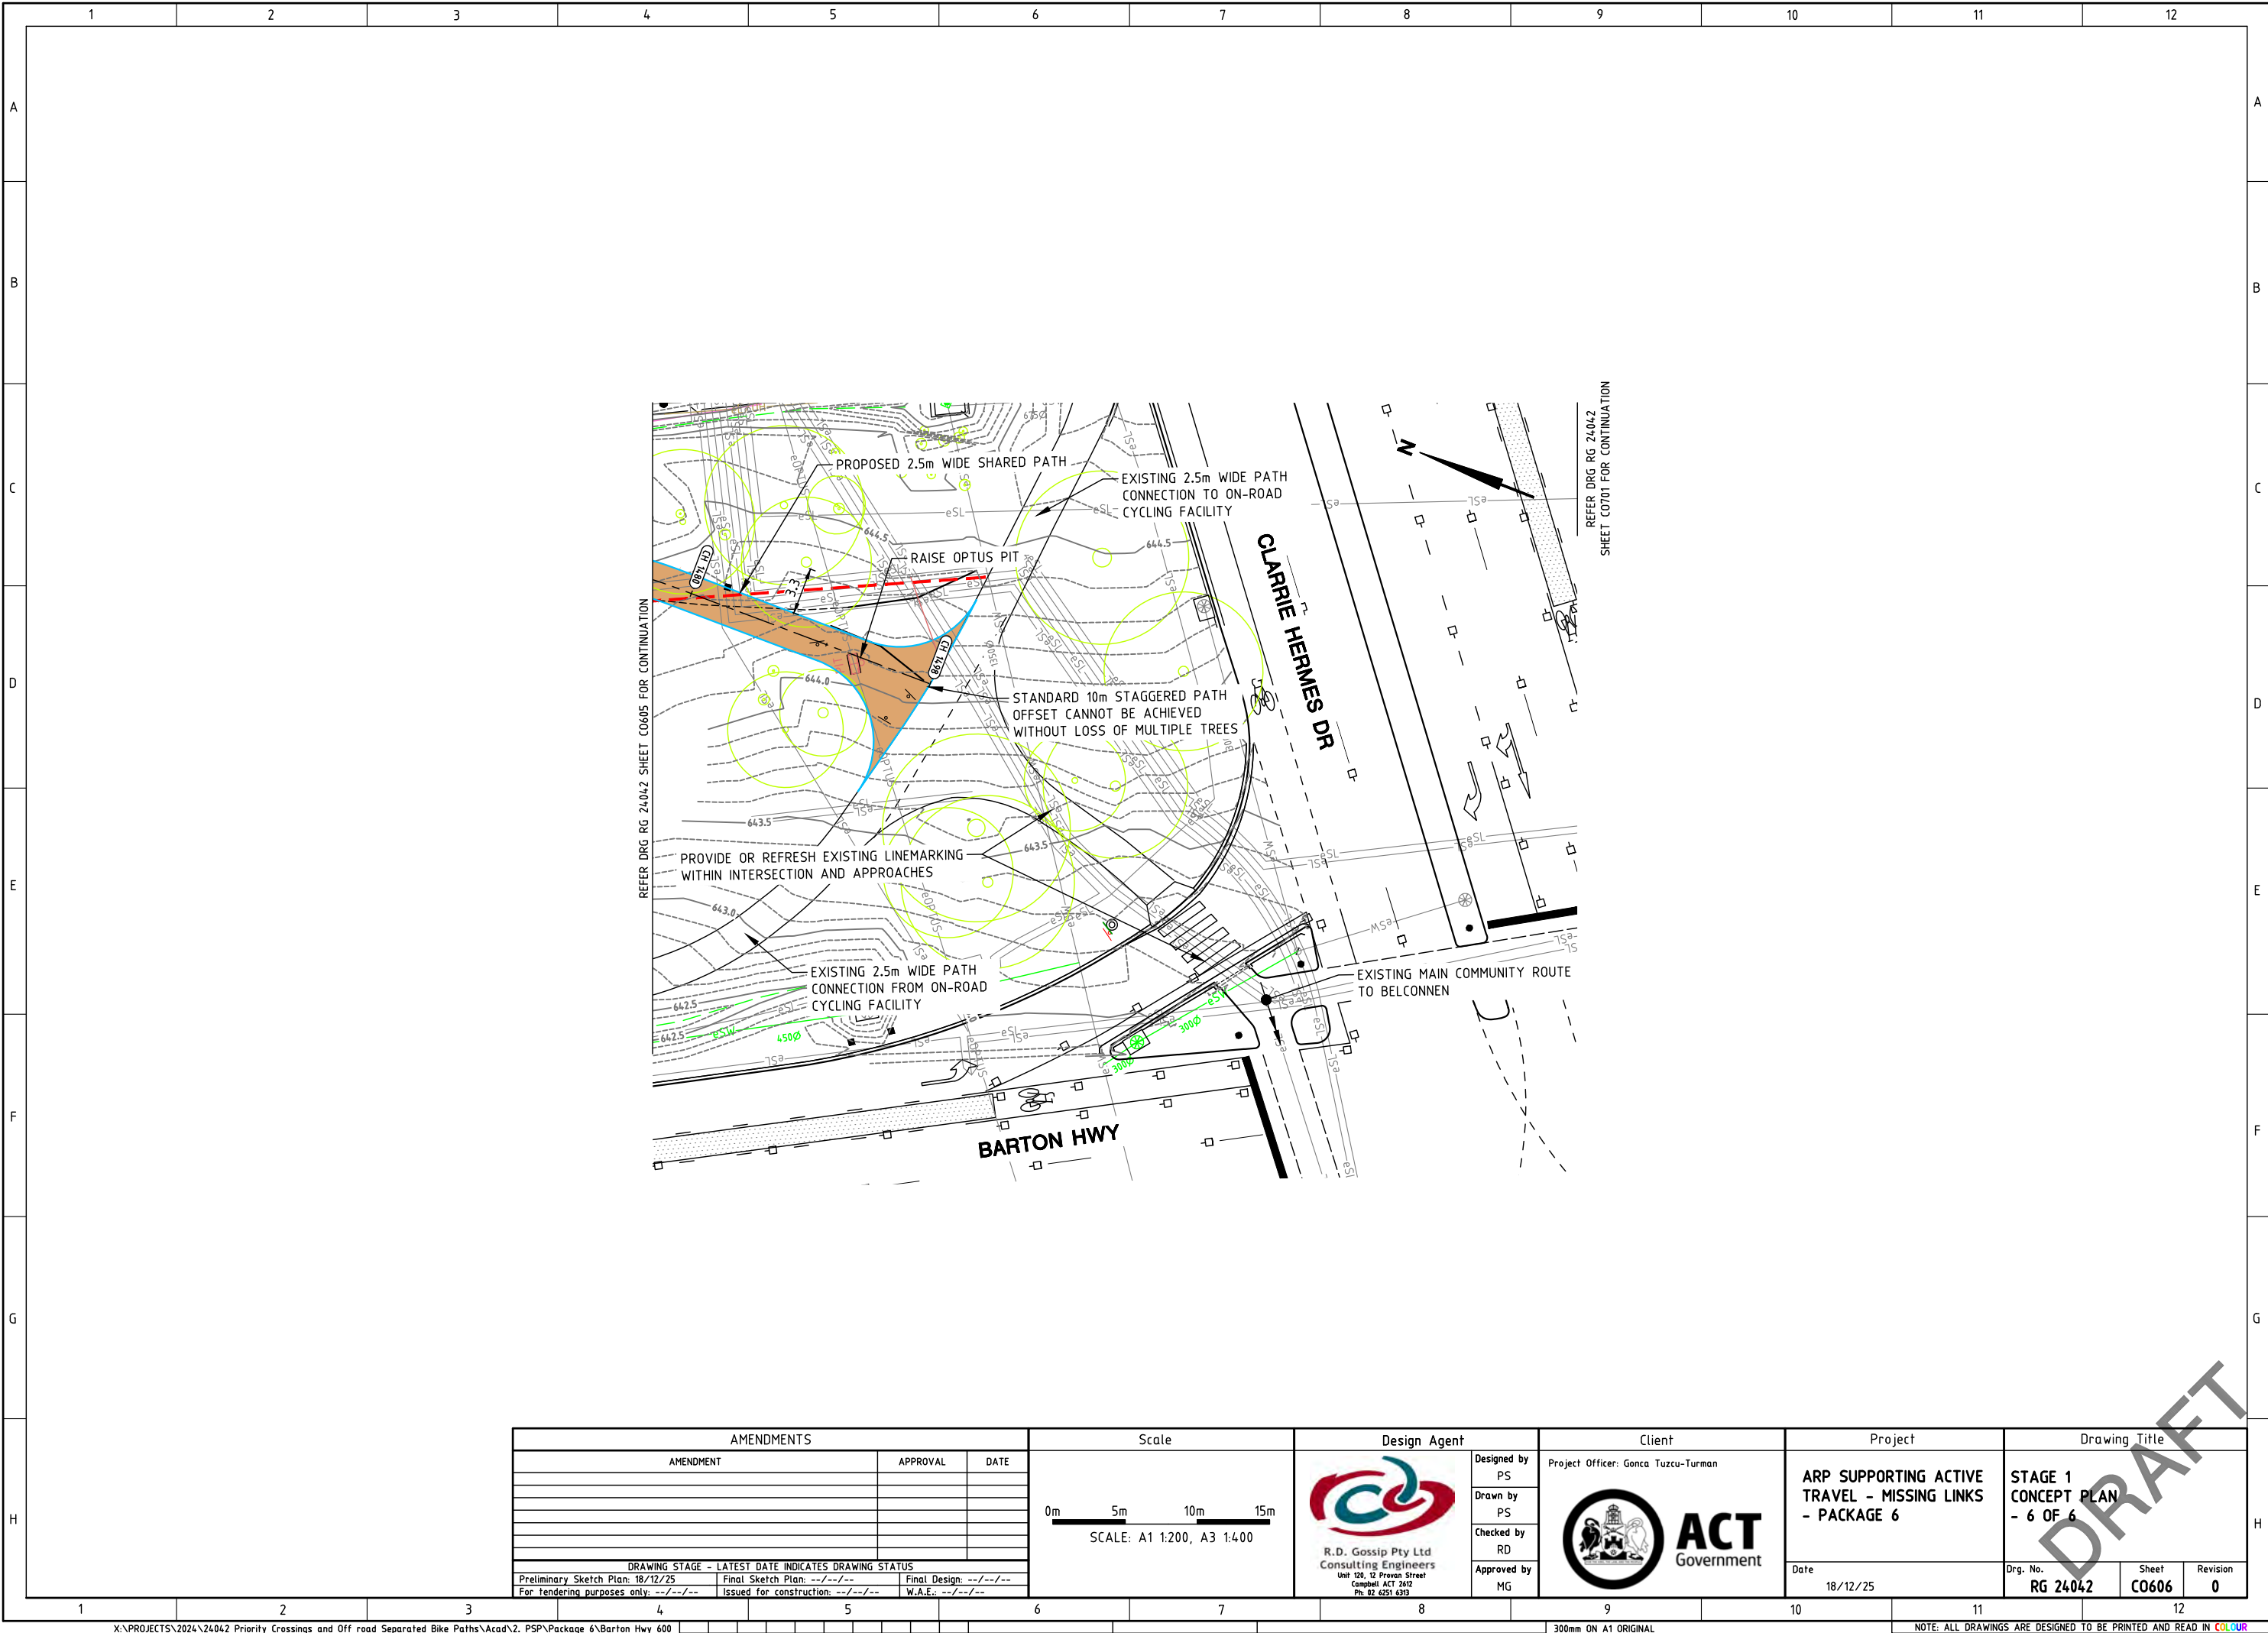

AMENDMENTS		
AMENDMENT	APPROVAL	DATE
DRAWING STAGE - LATEST DATE INDICATES DRAWING STATUS		
Preliminary Sketch Plan: 18/12/25	Final Sketch Plan: --/--/--	Final Design: --/--/--
For tendering purposes only: --/--/--	Issued for construction: --/--/--	W.A.E.: --/--/--

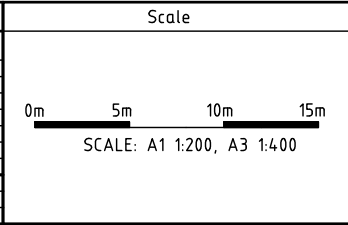

Design Agent


R.D. Gossip Pty Ltd
Consulting Engineers
Unit 120, 12 Provan Street
Campbell ACT 2602
Ph: 02 4291 4313

Designed by PS
Drawn by PS
Checked by RD
Approved by MG

Client

Project Officer: Gonca Tuzcu-Turman


ACT Government

Project


ARP SUPPORTING ACTIVE TRAVEL - MISSING LINKS - PACKAGE 6


Date 18/12/25


Drawing Title


STAGE 1 CONCEPT PLAN - 6 OF 6

Drg. No. RG 24042
Sheet C0606
Revision 0

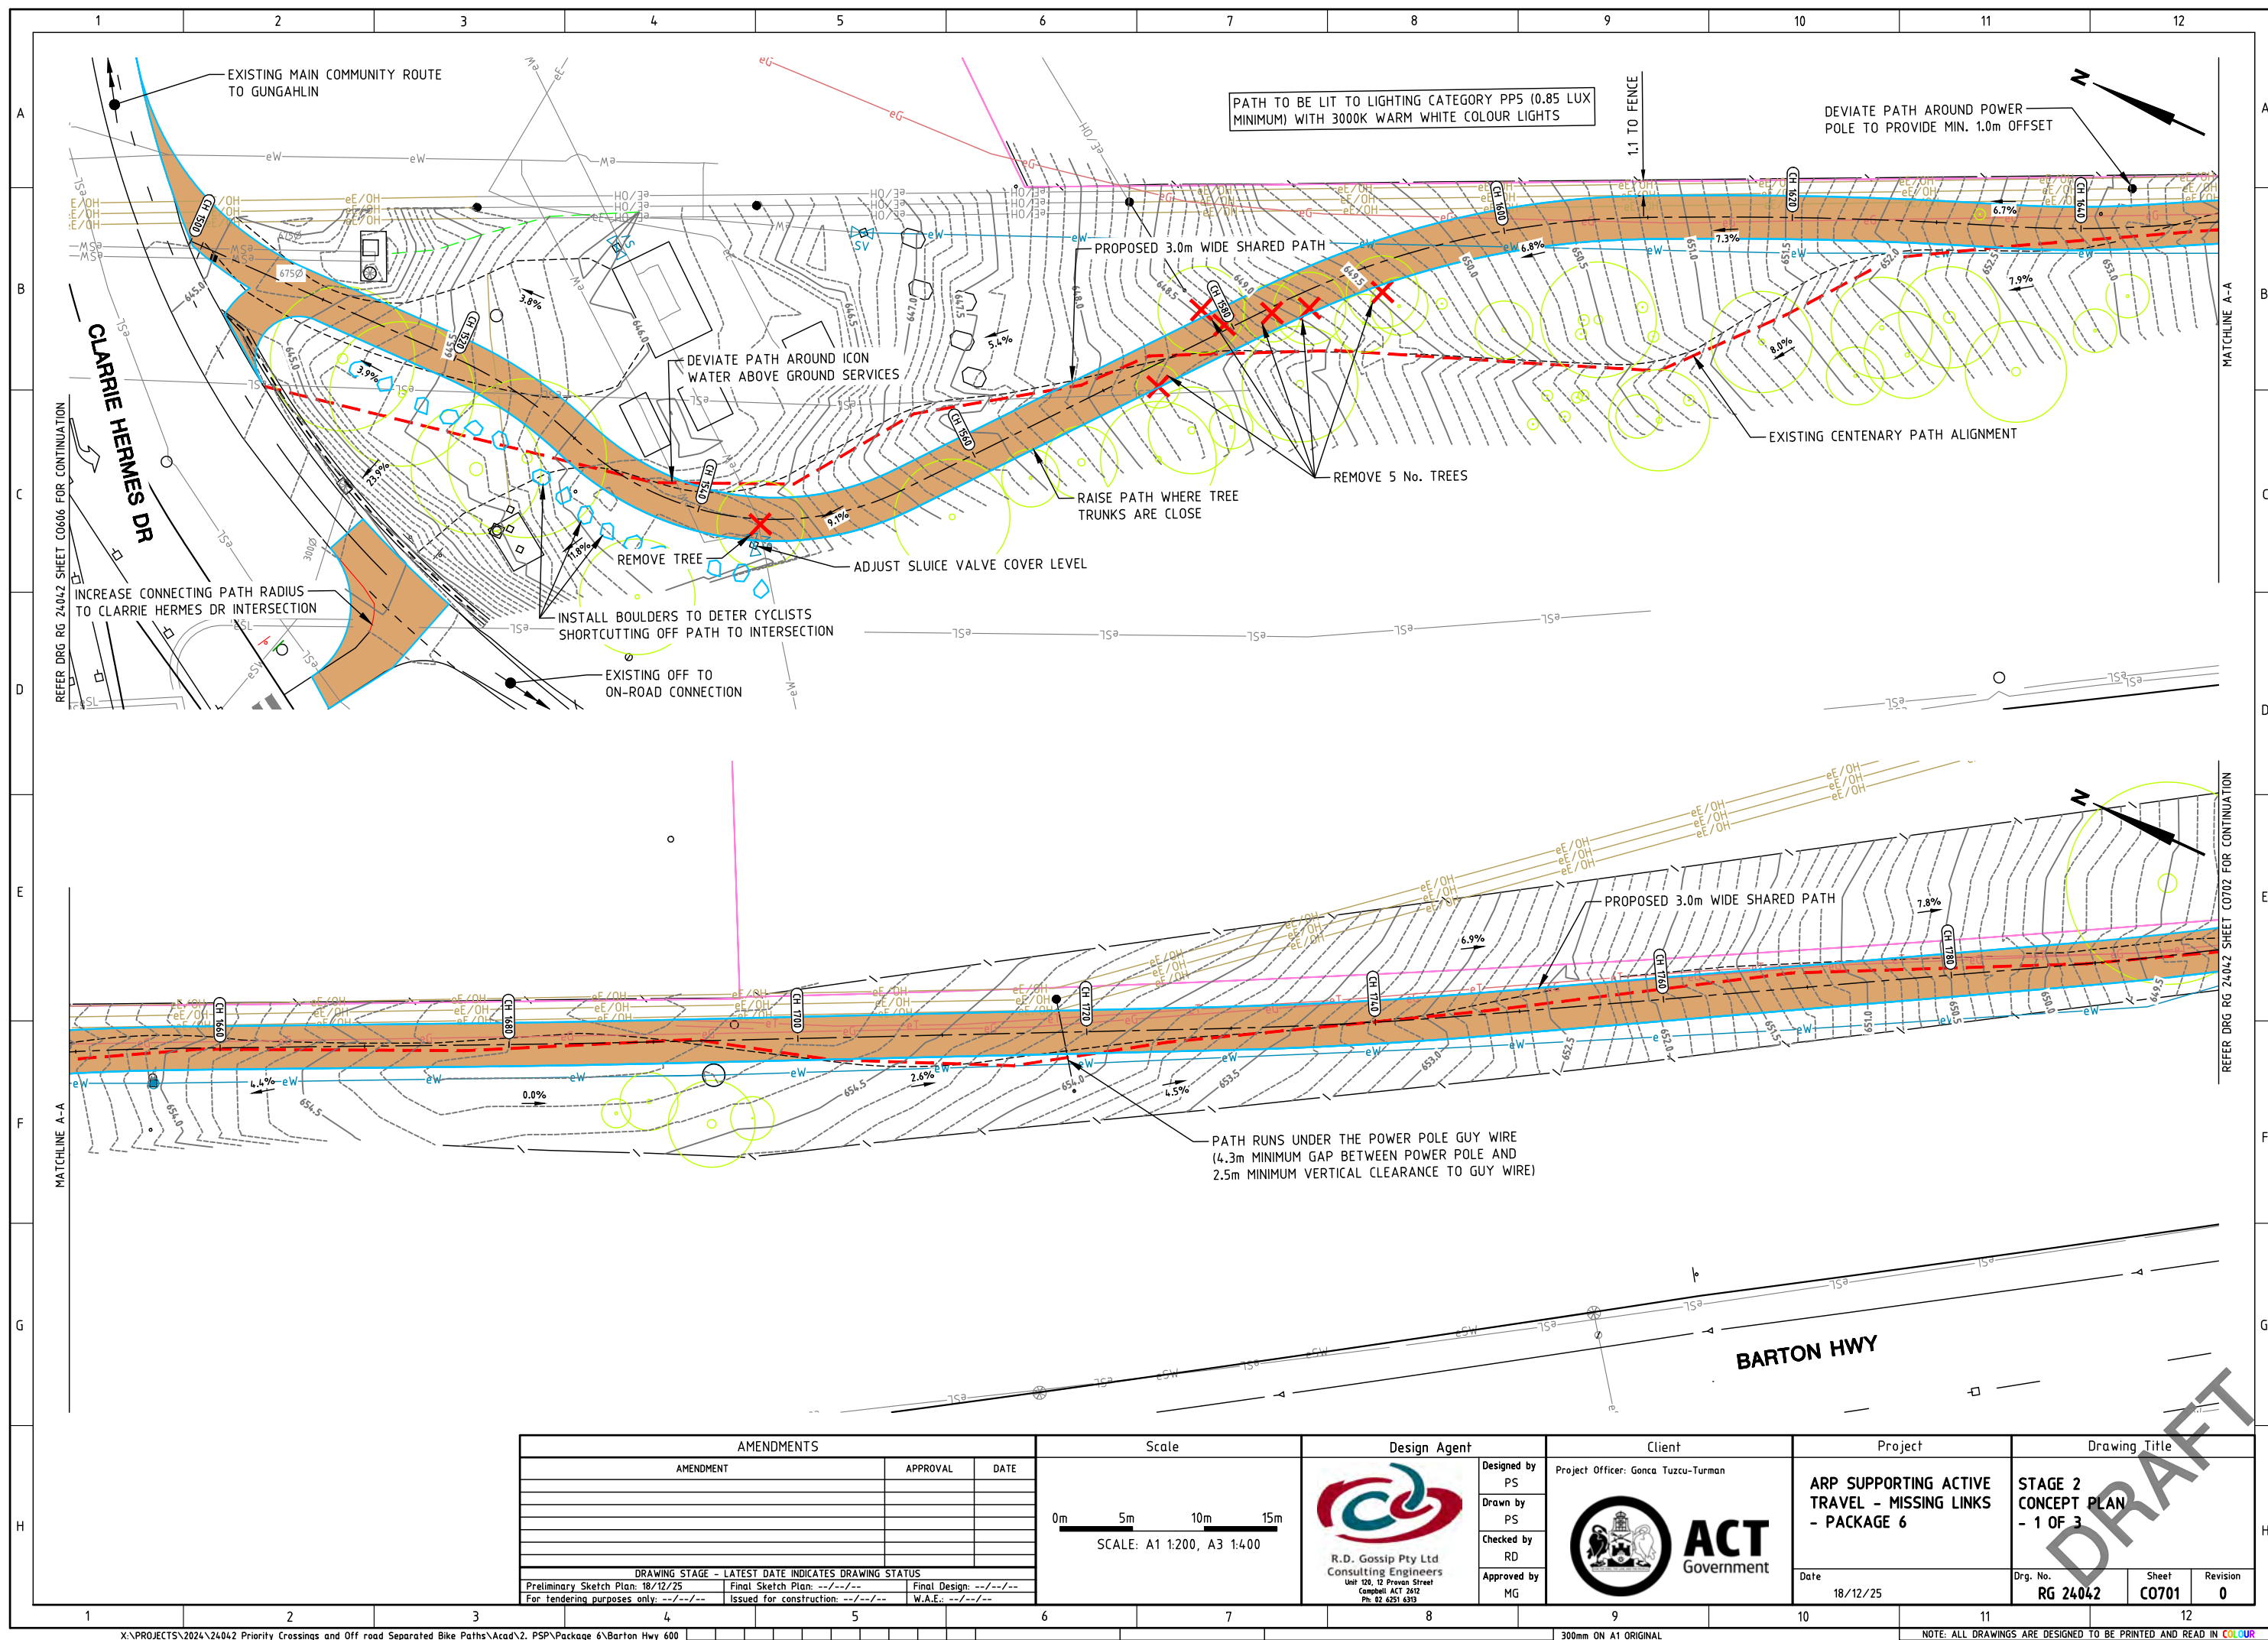


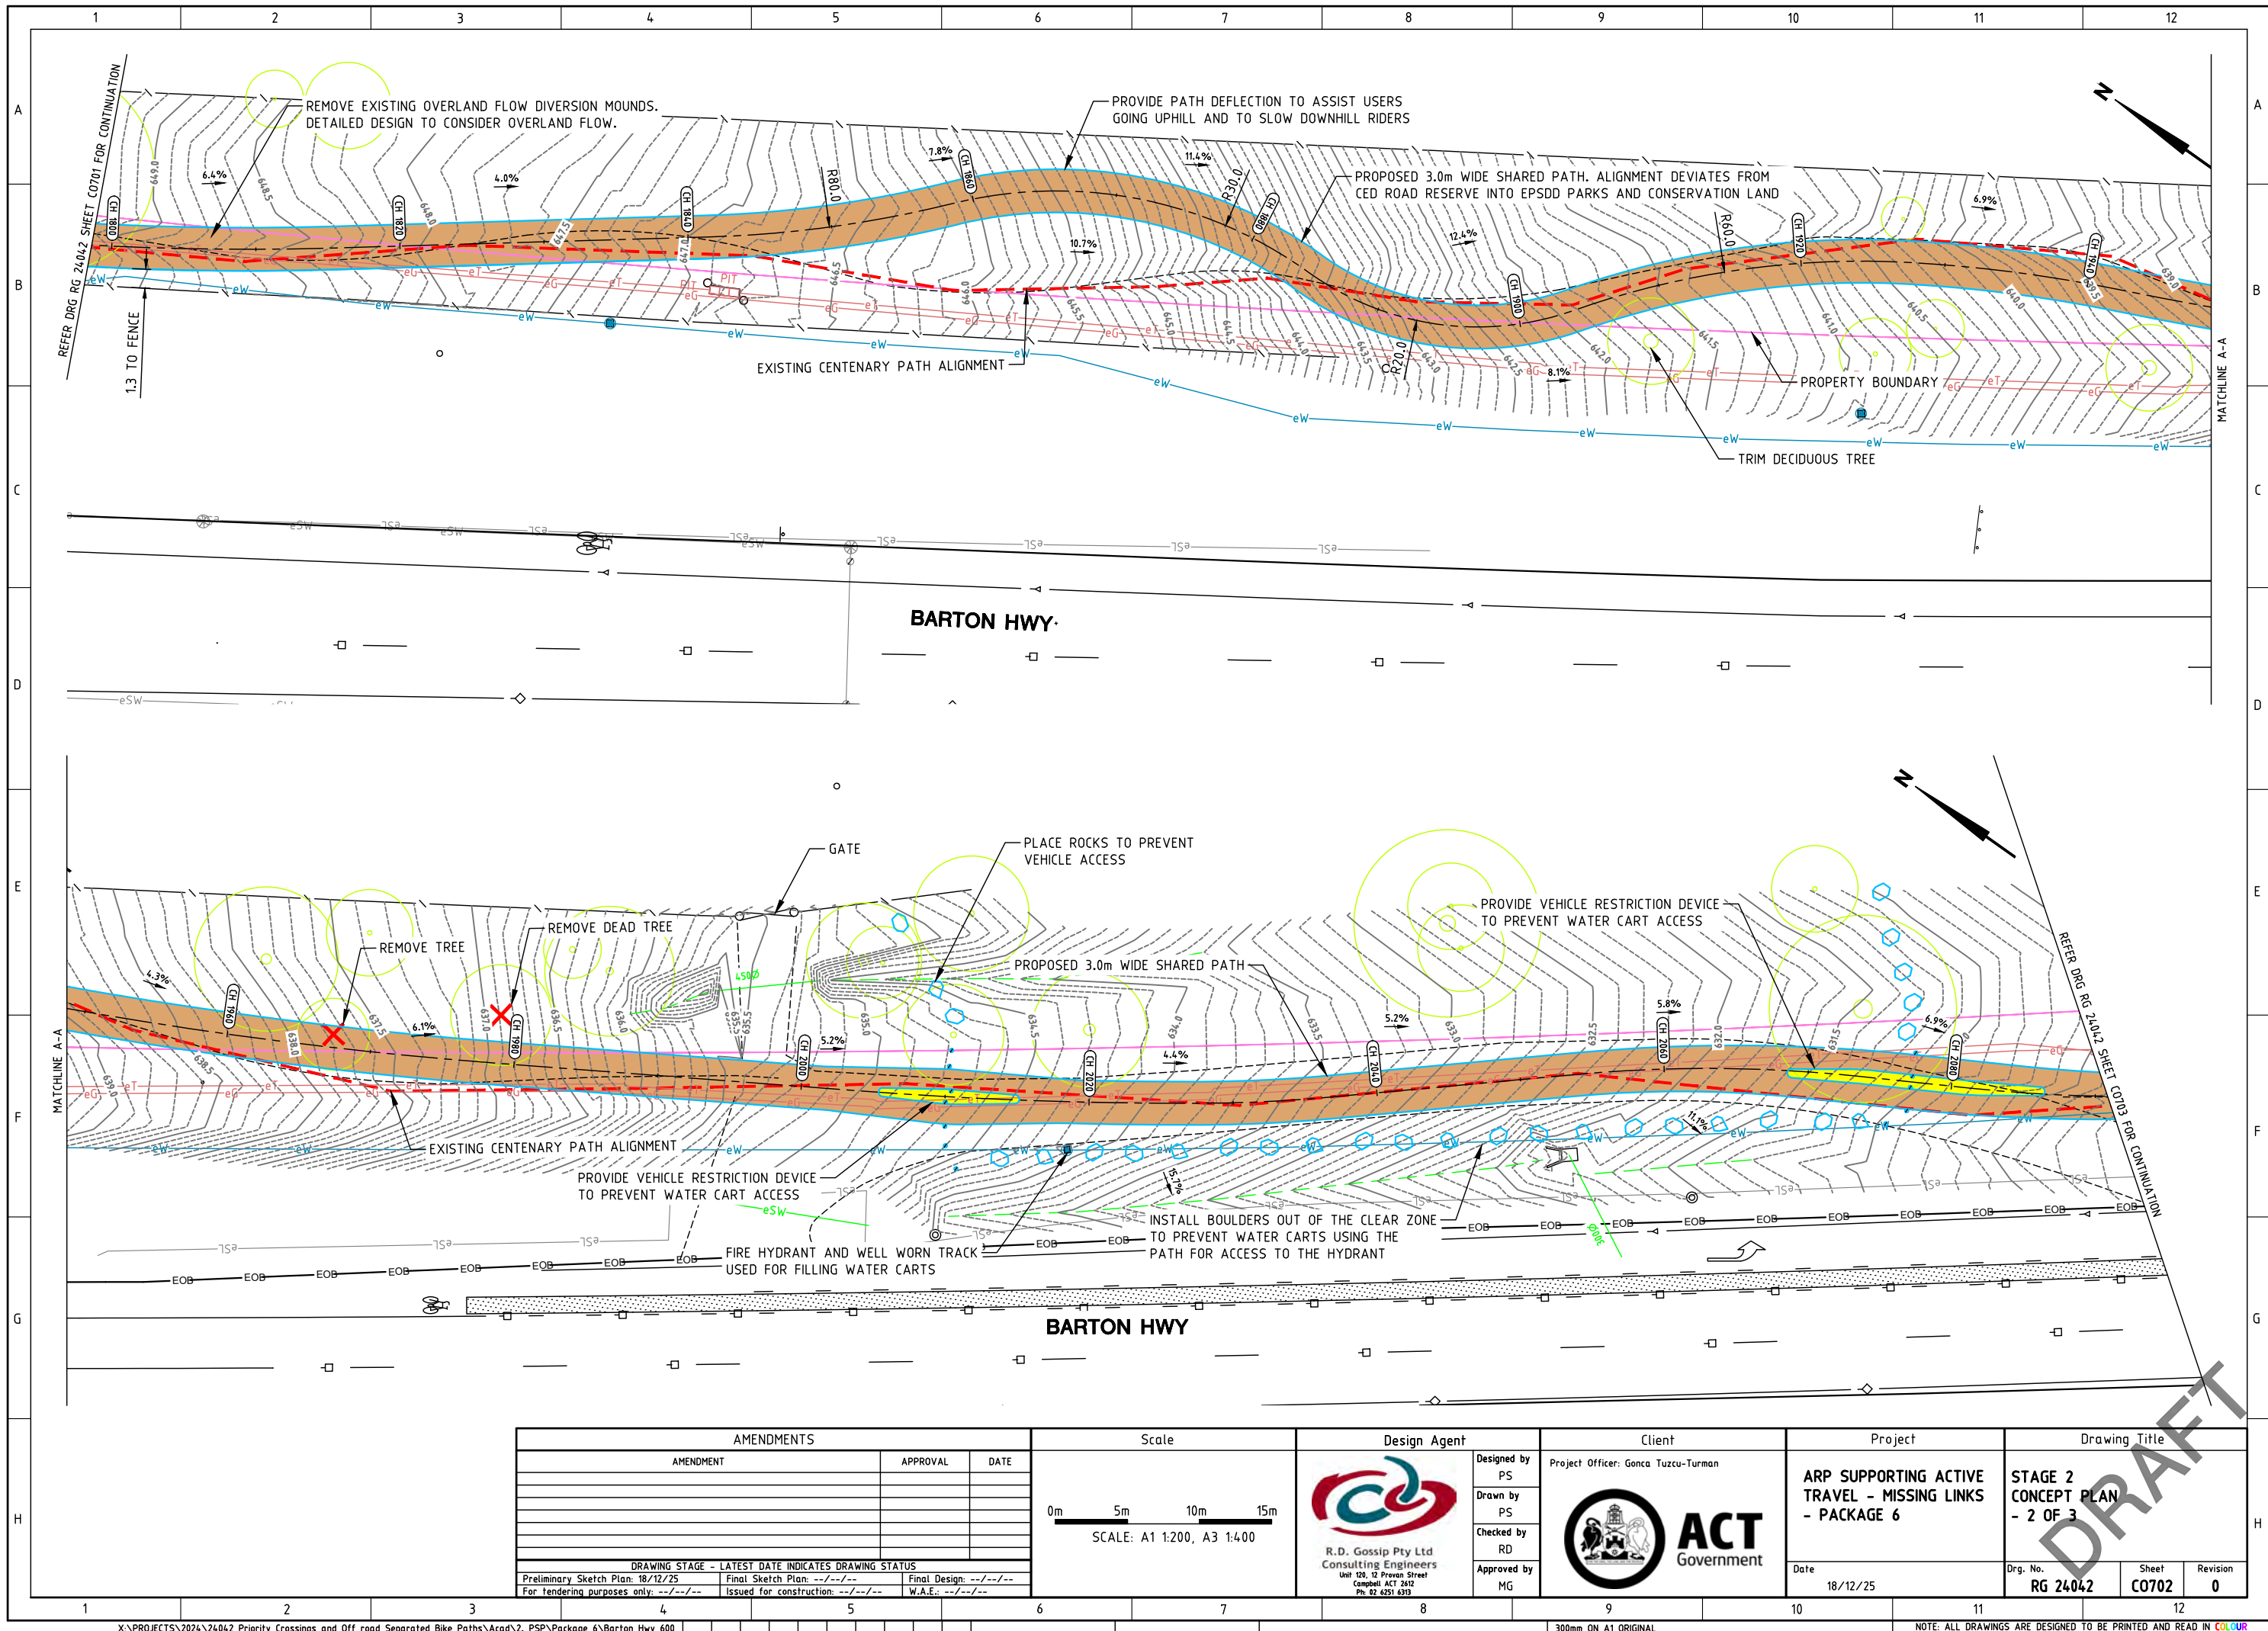

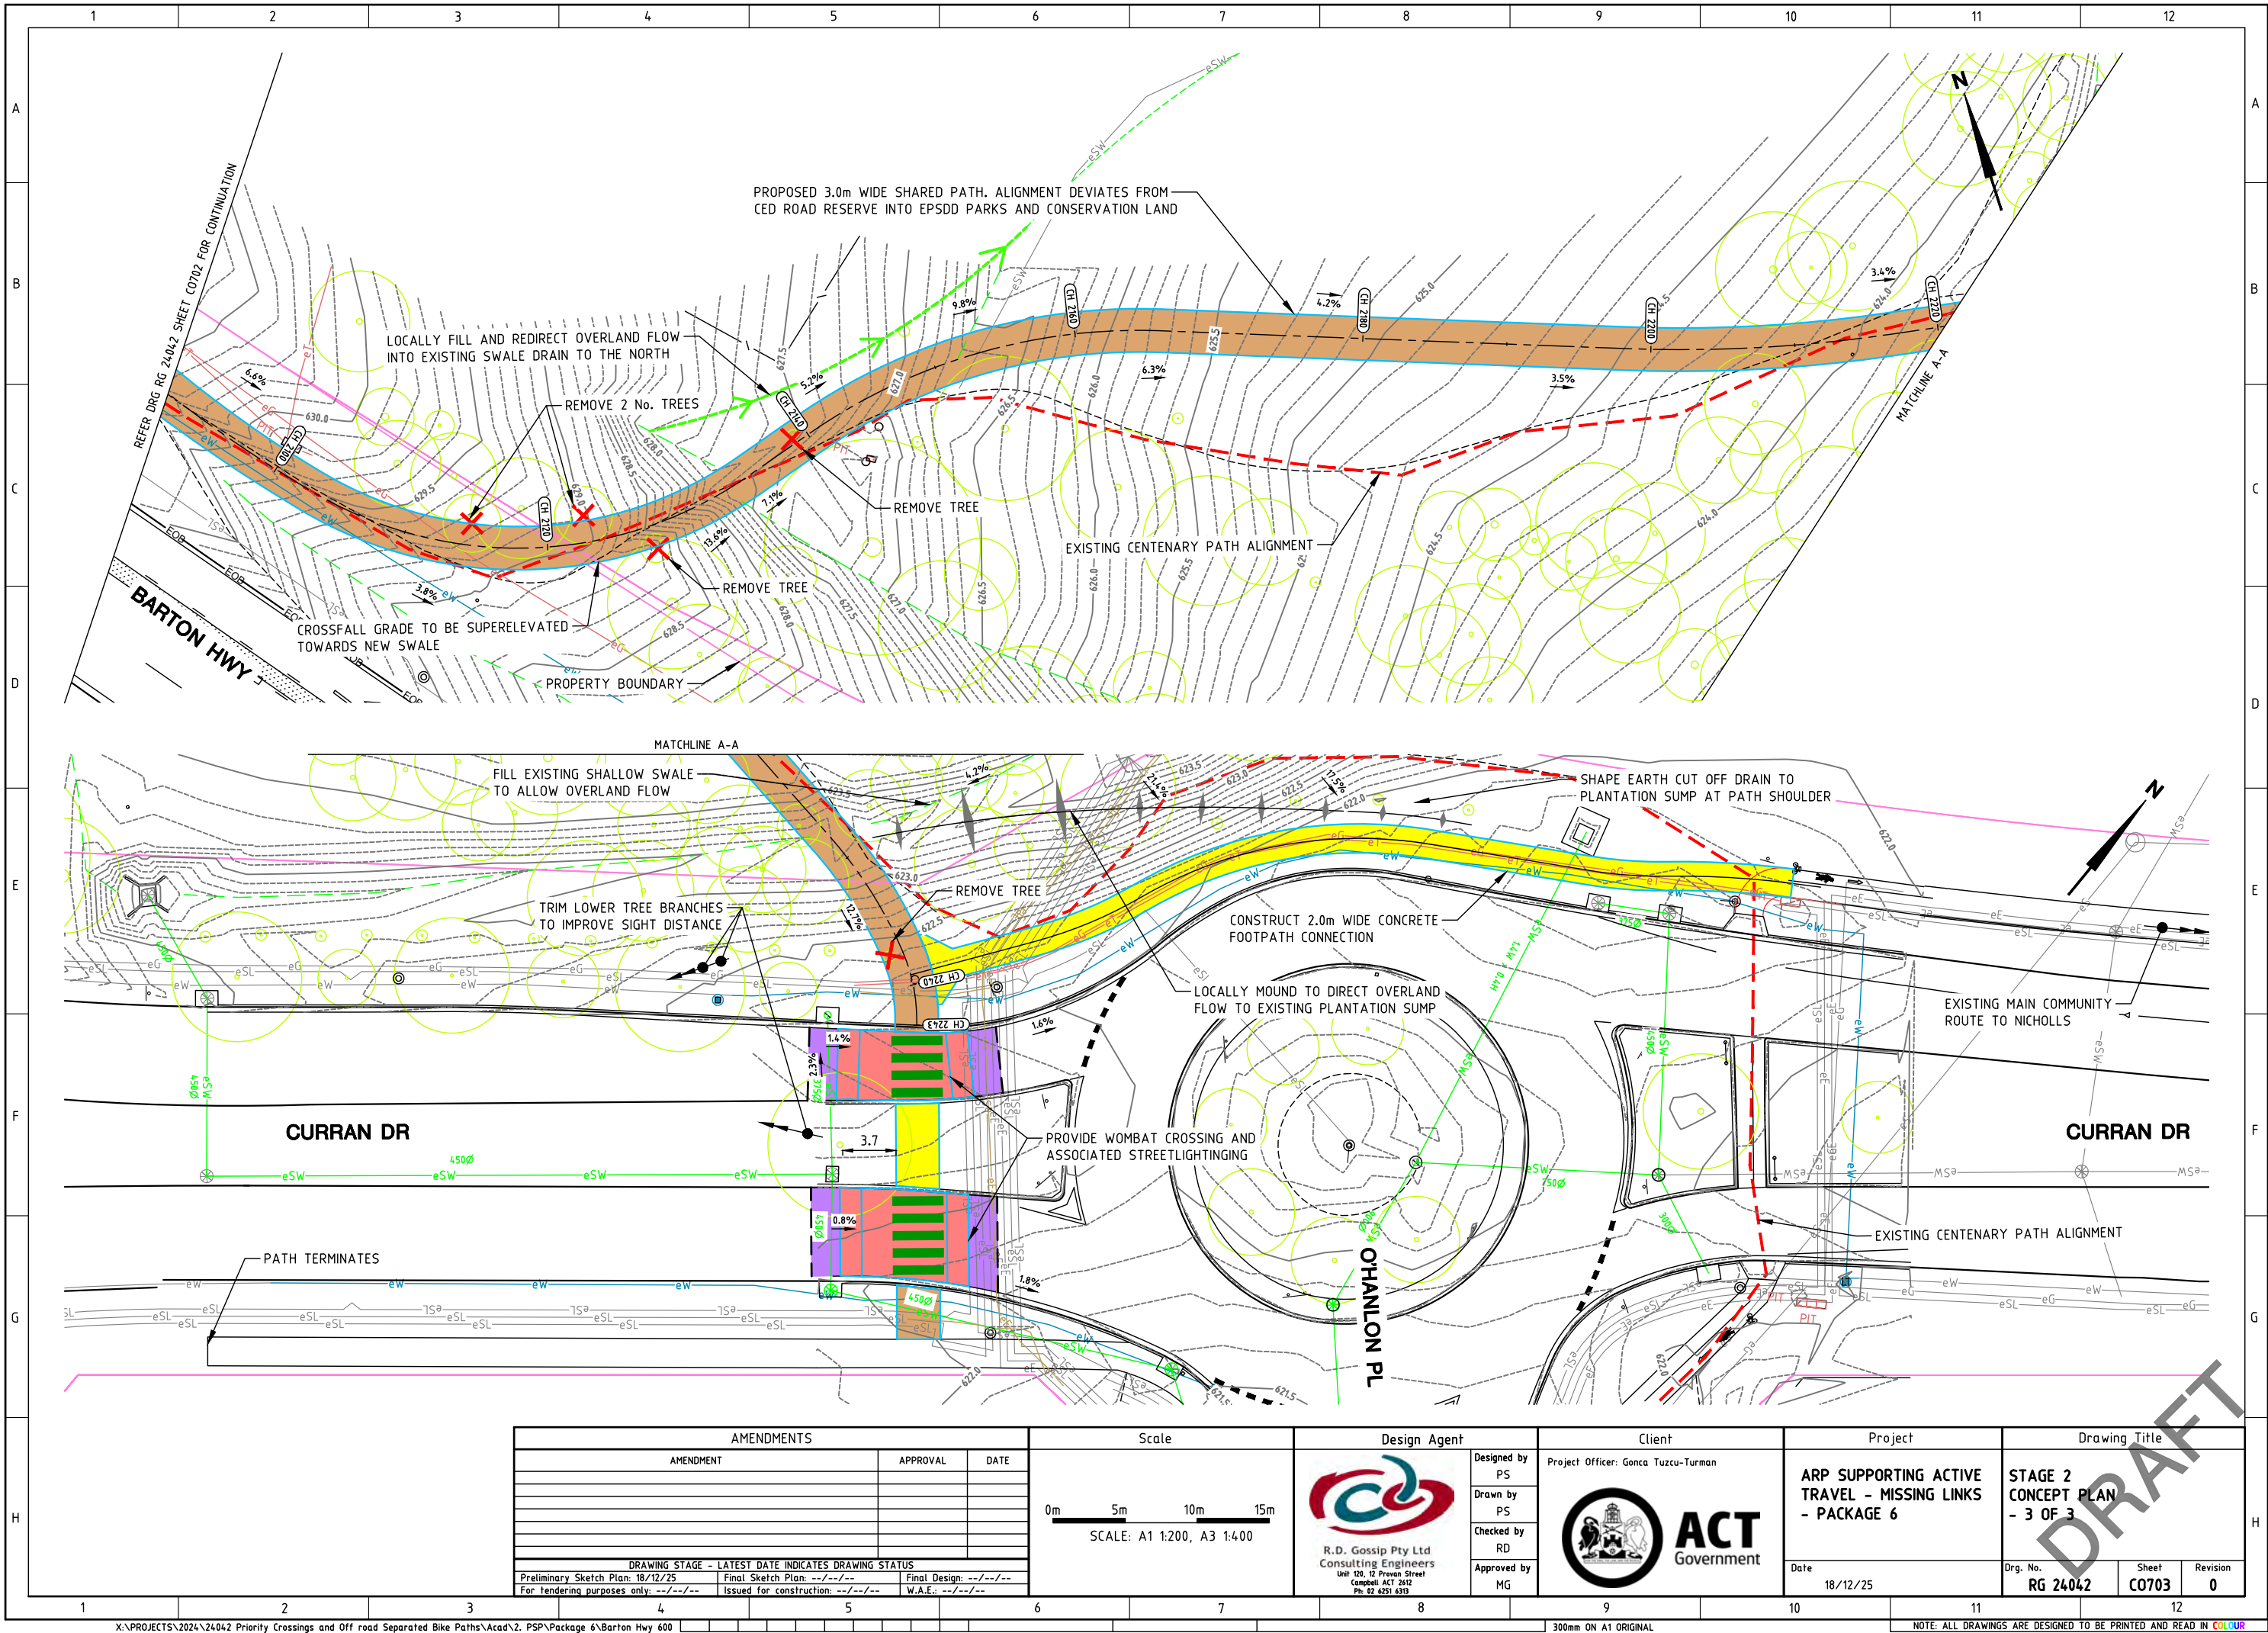

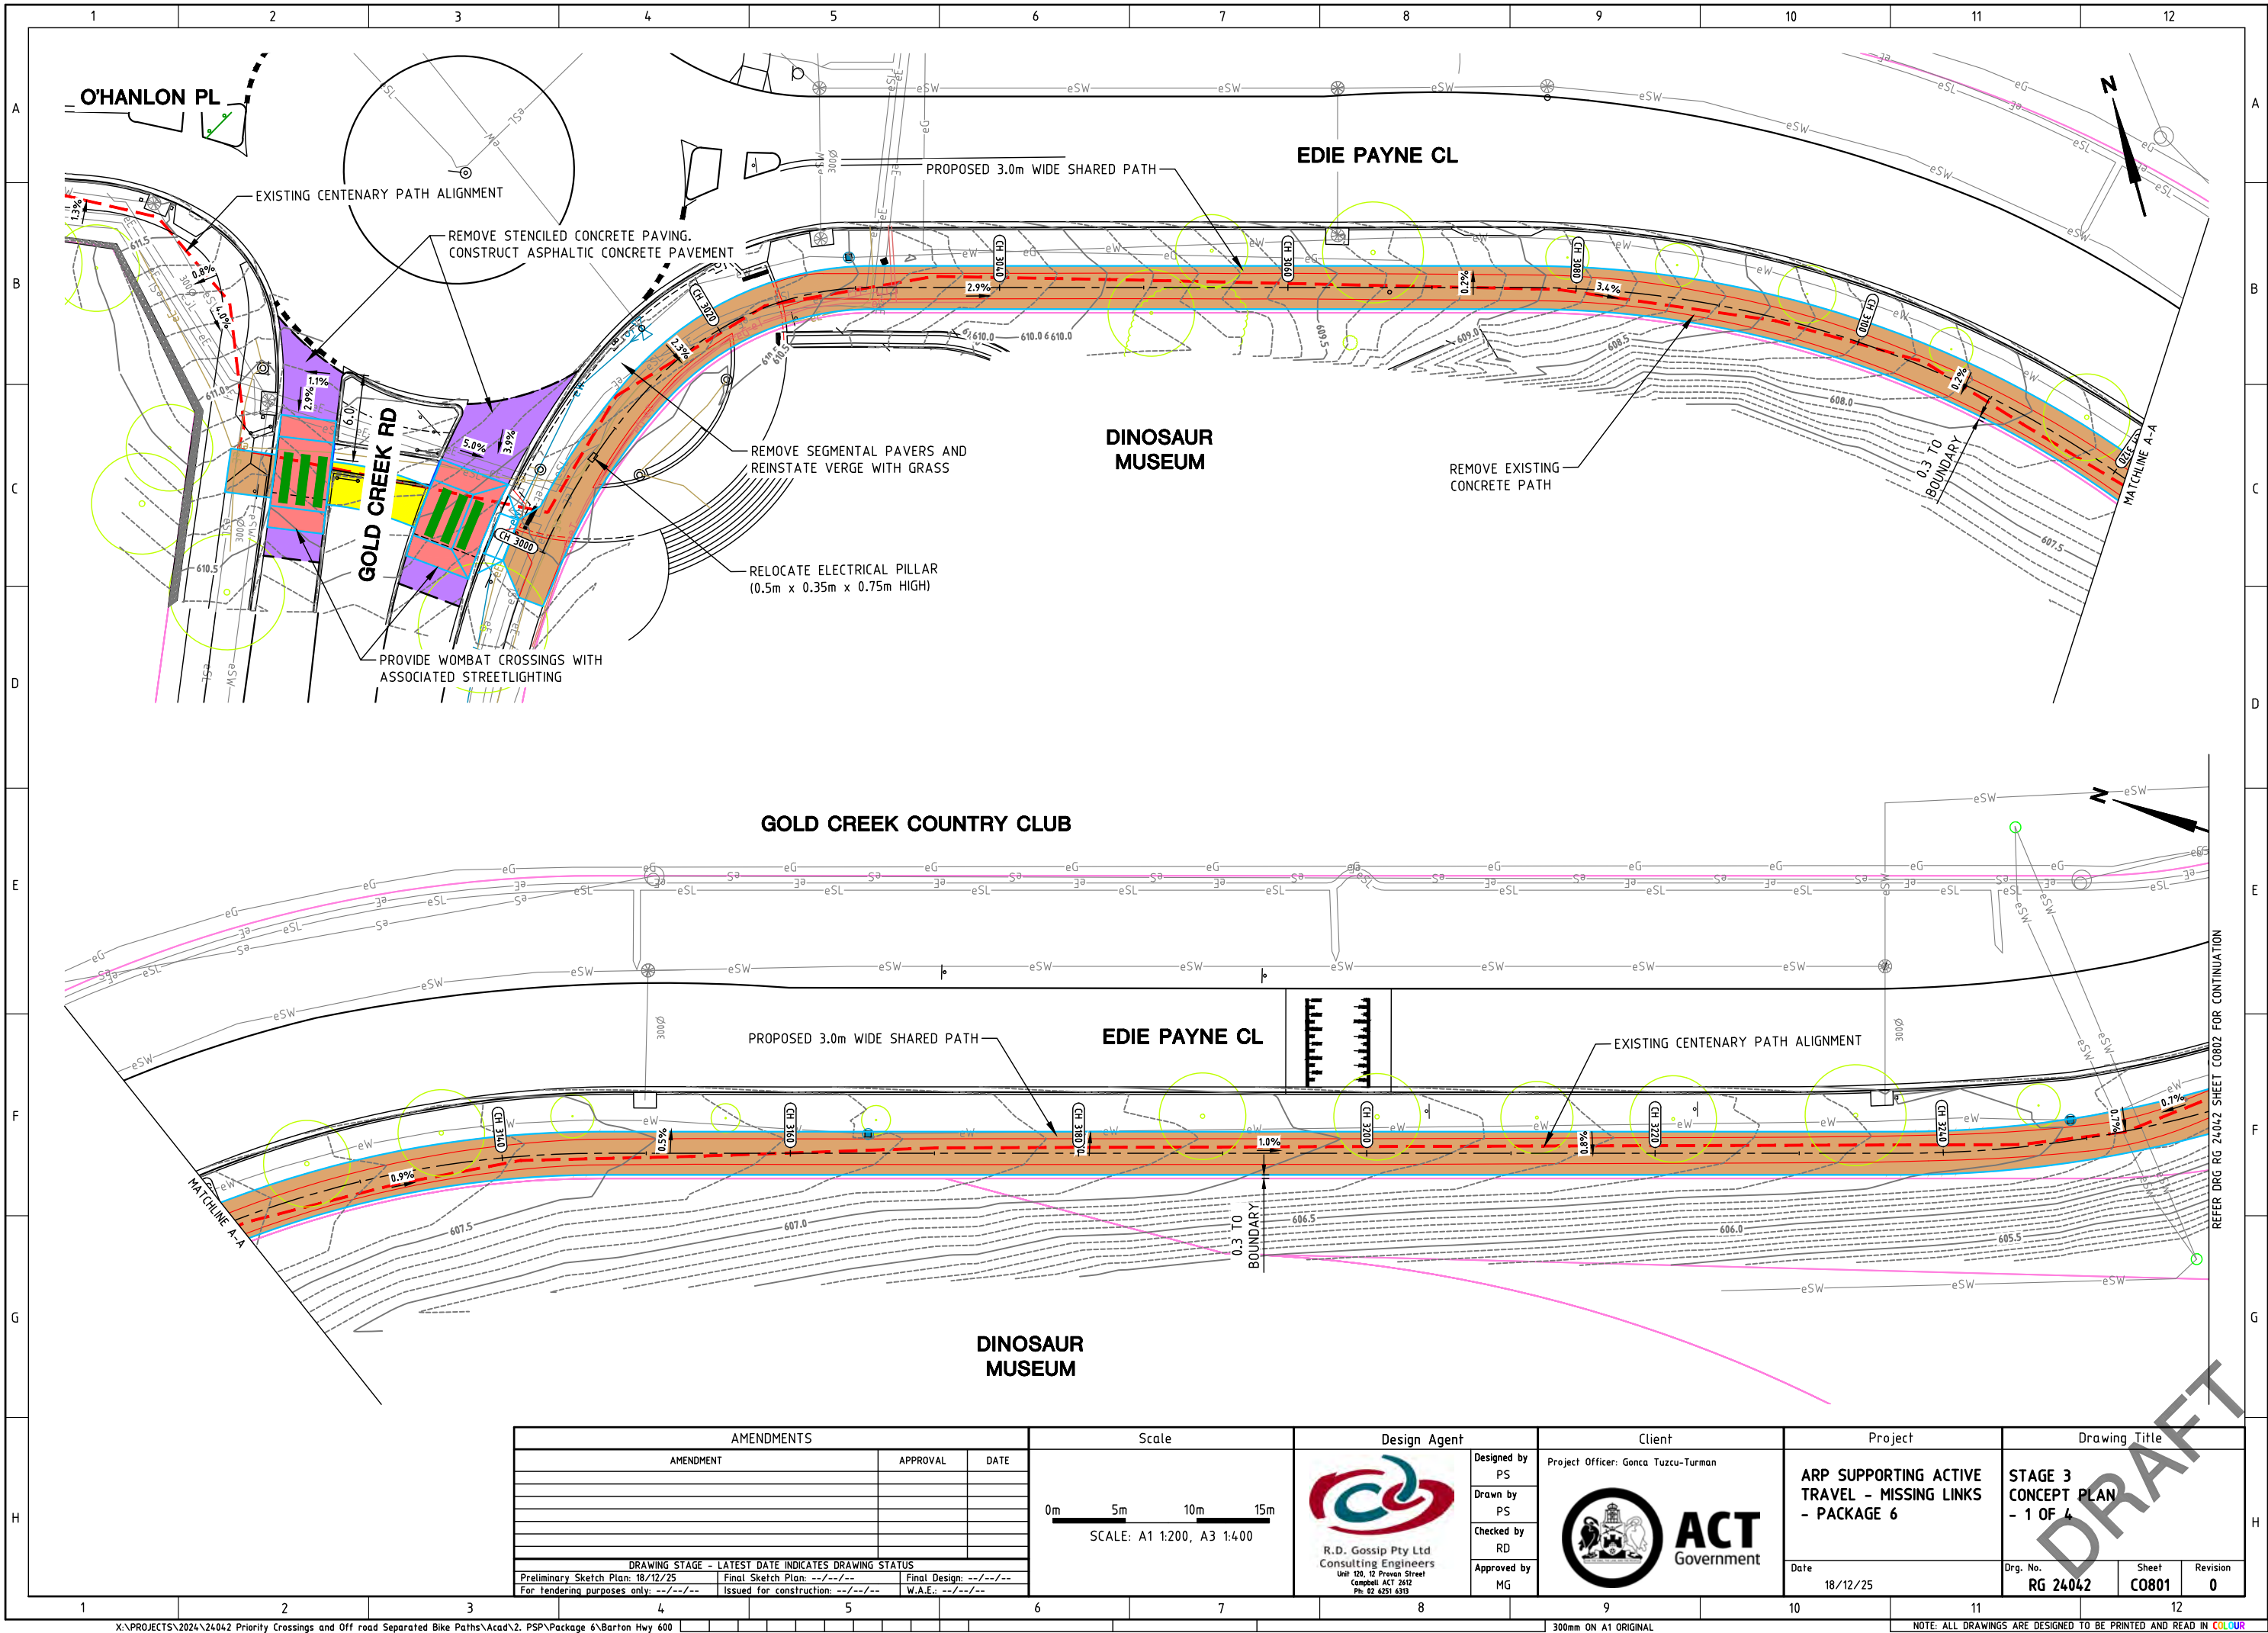

AMENDMENTS		
AMENDMENT	APPROVAL	DATE
DRAWING STAGE - LATEST DATE INDICATES DRAWING STATUS		
Preliminary Sketch Plan: 18/12/25	Final Sketch Plan: --/--/--	Final Design: --/--/--
For tendering purposes only: --/--/--	Issued for construction: --/--/--	W.A.E.: --/--/--

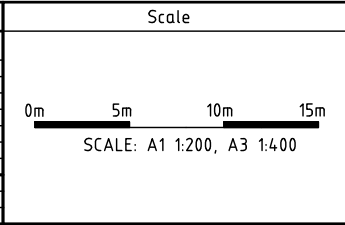

Design Agent


R.D. Gossip Pty Ltd
Consulting Engineers
Unit 120, 12 Provan Street
Campbell ACT 2602
Ph: 02 6291 4313

Designed by PS
Drawn by PS
Checked by RD
Approved by MG

Client

Project Officer: Gonca Tuzcu-Turman


ACT Government

Project

ARP SUPPORTING ACTIVE TRAVEL - MISSING LINKS - PACKAGE 6

Date: 18/12/25


Drawing Title

STAGE 3 CONCEPT PLAN - 1 OF 4


Drg. No. RG 24042

Sheet C0801

Revision 0

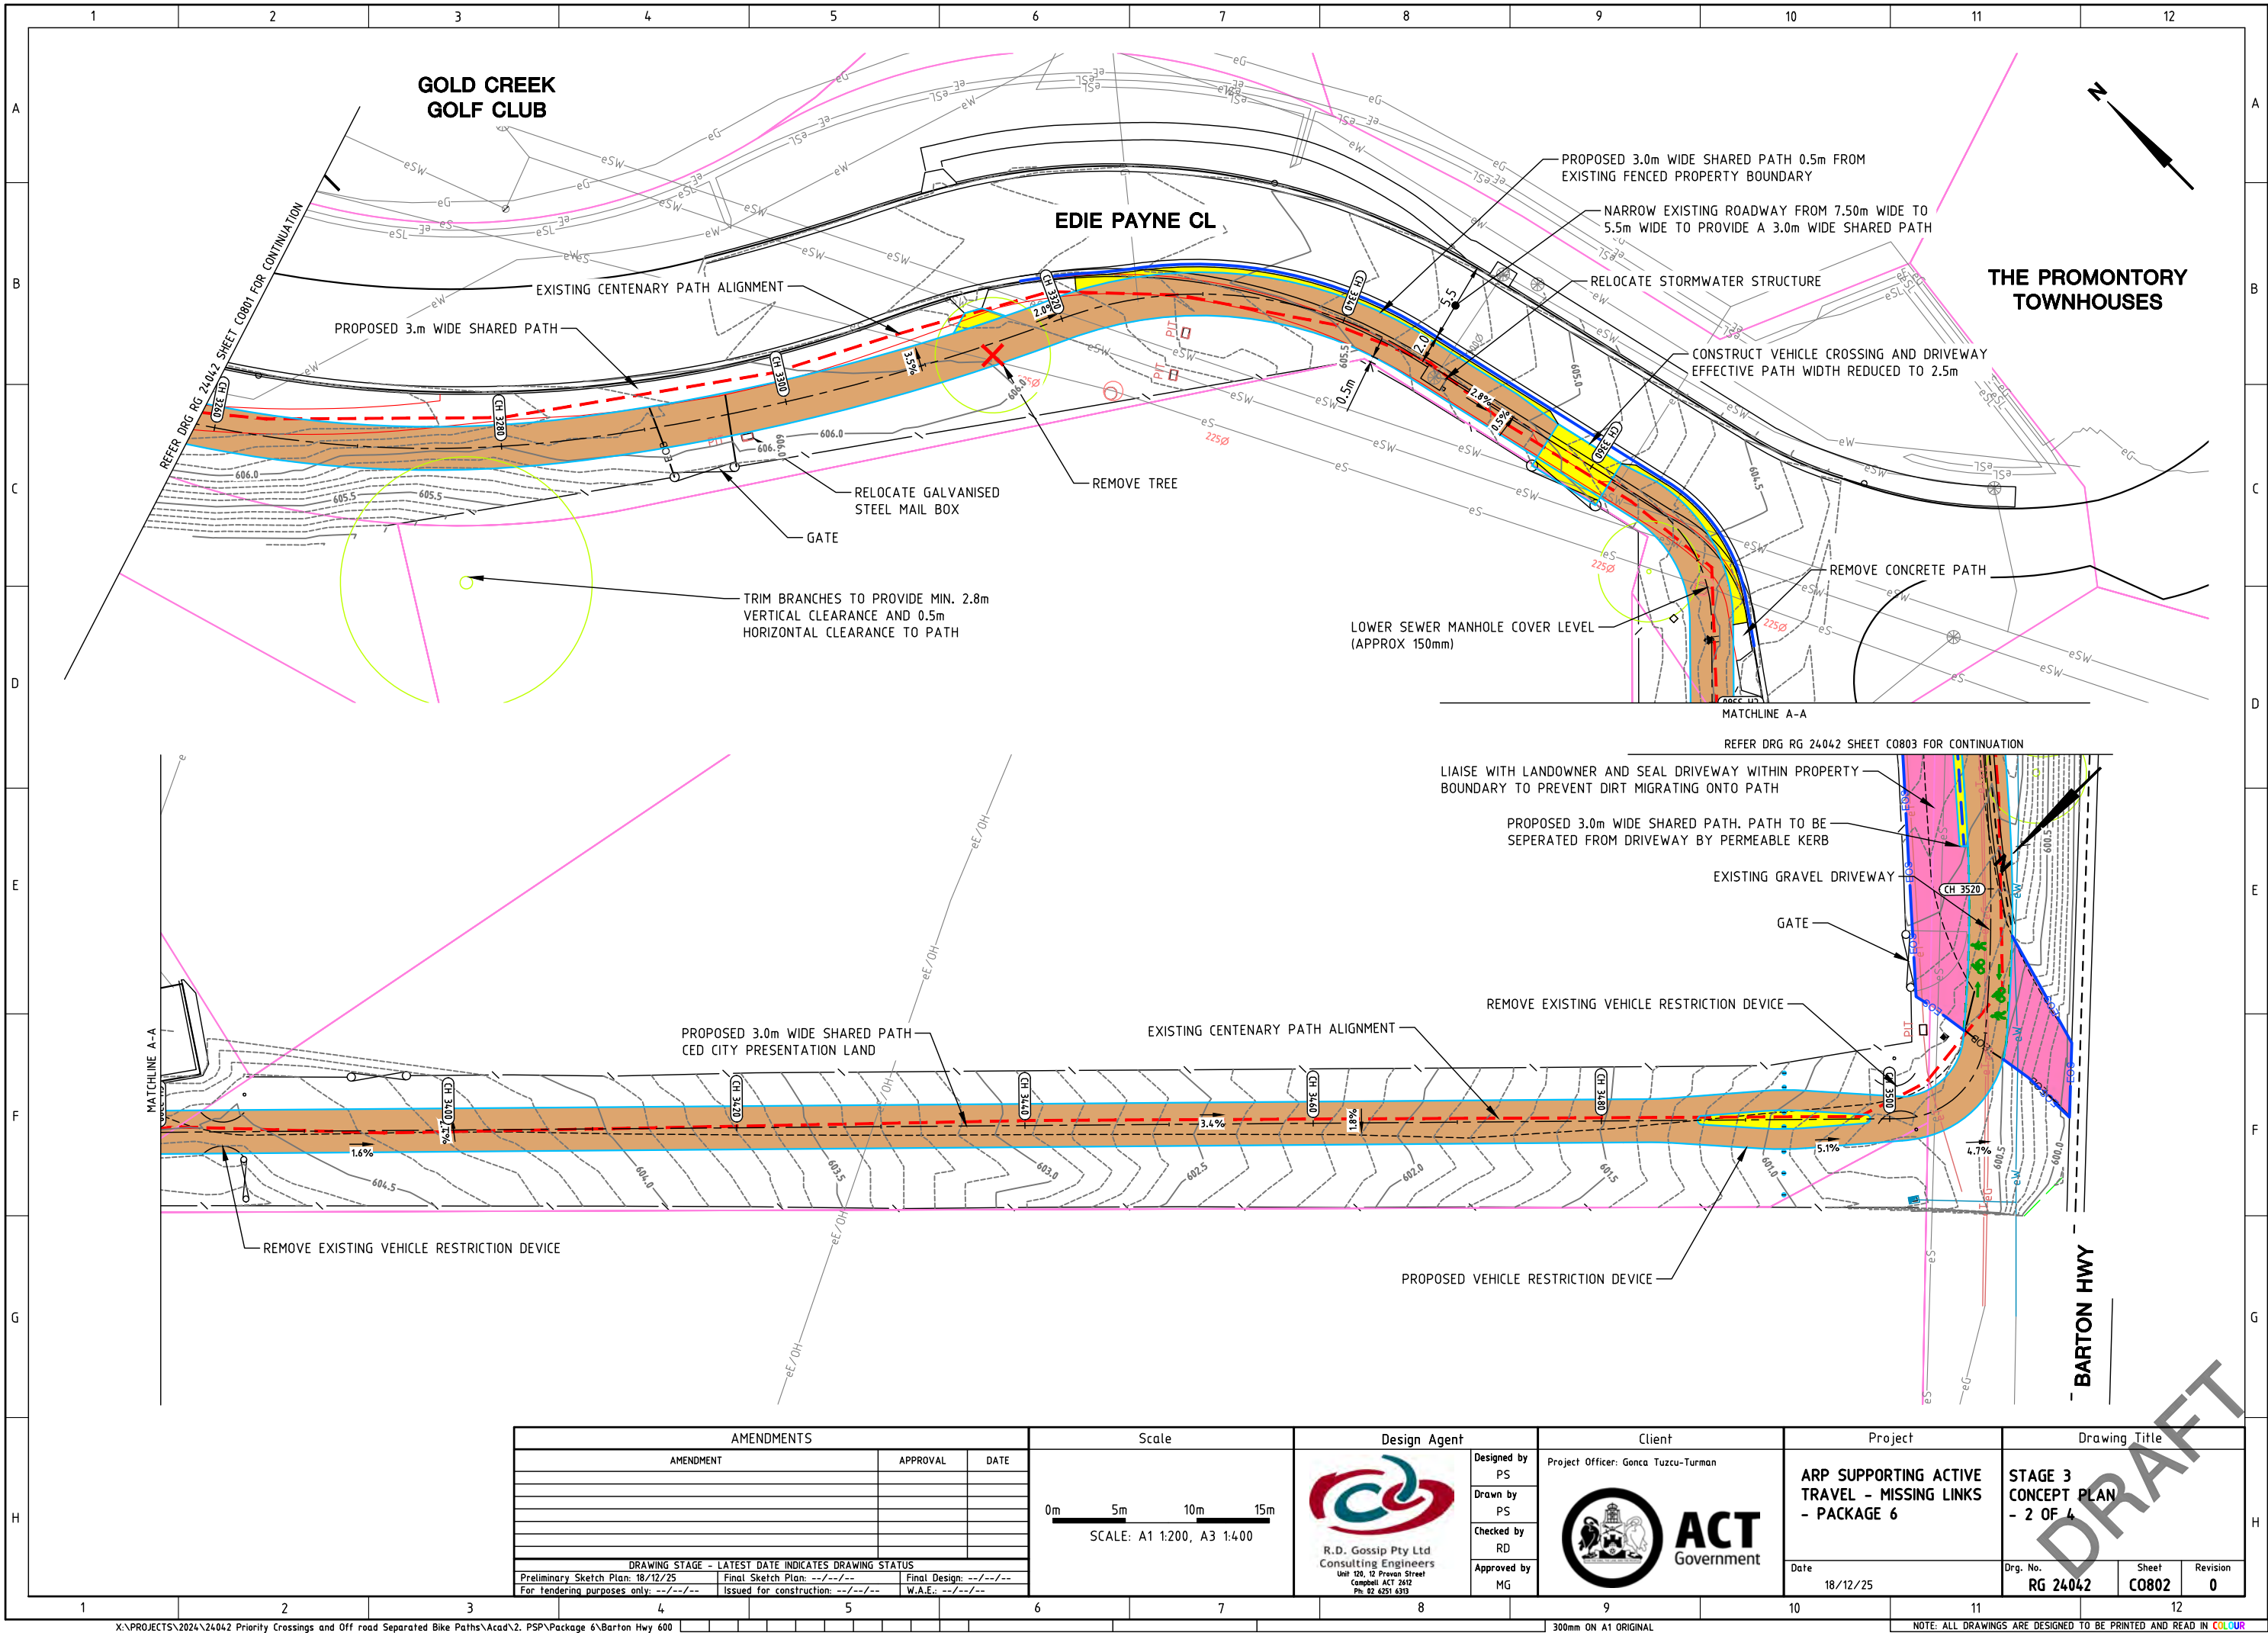

AMENDMENTS		
AMENDMENT	APPROVAL	DATE
DRAWING STAGE - LATEST DATE INDICATES DRAWING STATUS		
Preliminary Sketch Plan: 18/12/25	Final Sketch Plan: --/--/--	Final Design: --/--/--
For tendering purposes only: --/--/--	Issued for construction: --/--/--	W.A.E.: --/--/--

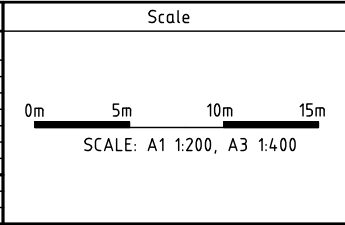

Design Agent


R.D. Gossip Pty Ltd
Consulting Engineers
Unit 120, 12 Provan Street
Campbell ACT 2602
Ph: 02 6291 4313

Client

Project Officer: Gonca Tuzcu-Turman


ACT
Government

Project

ARP SUPPORTING ACTIVE TRAVEL - MISSING LINKS - PACKAGE 6

Date: 18/12/25


Drawing Title

STAGE 3 CONCEPT PLAN - 2 OF 4


Drg. No. RG 24042

Sheet C0802

Revision 0

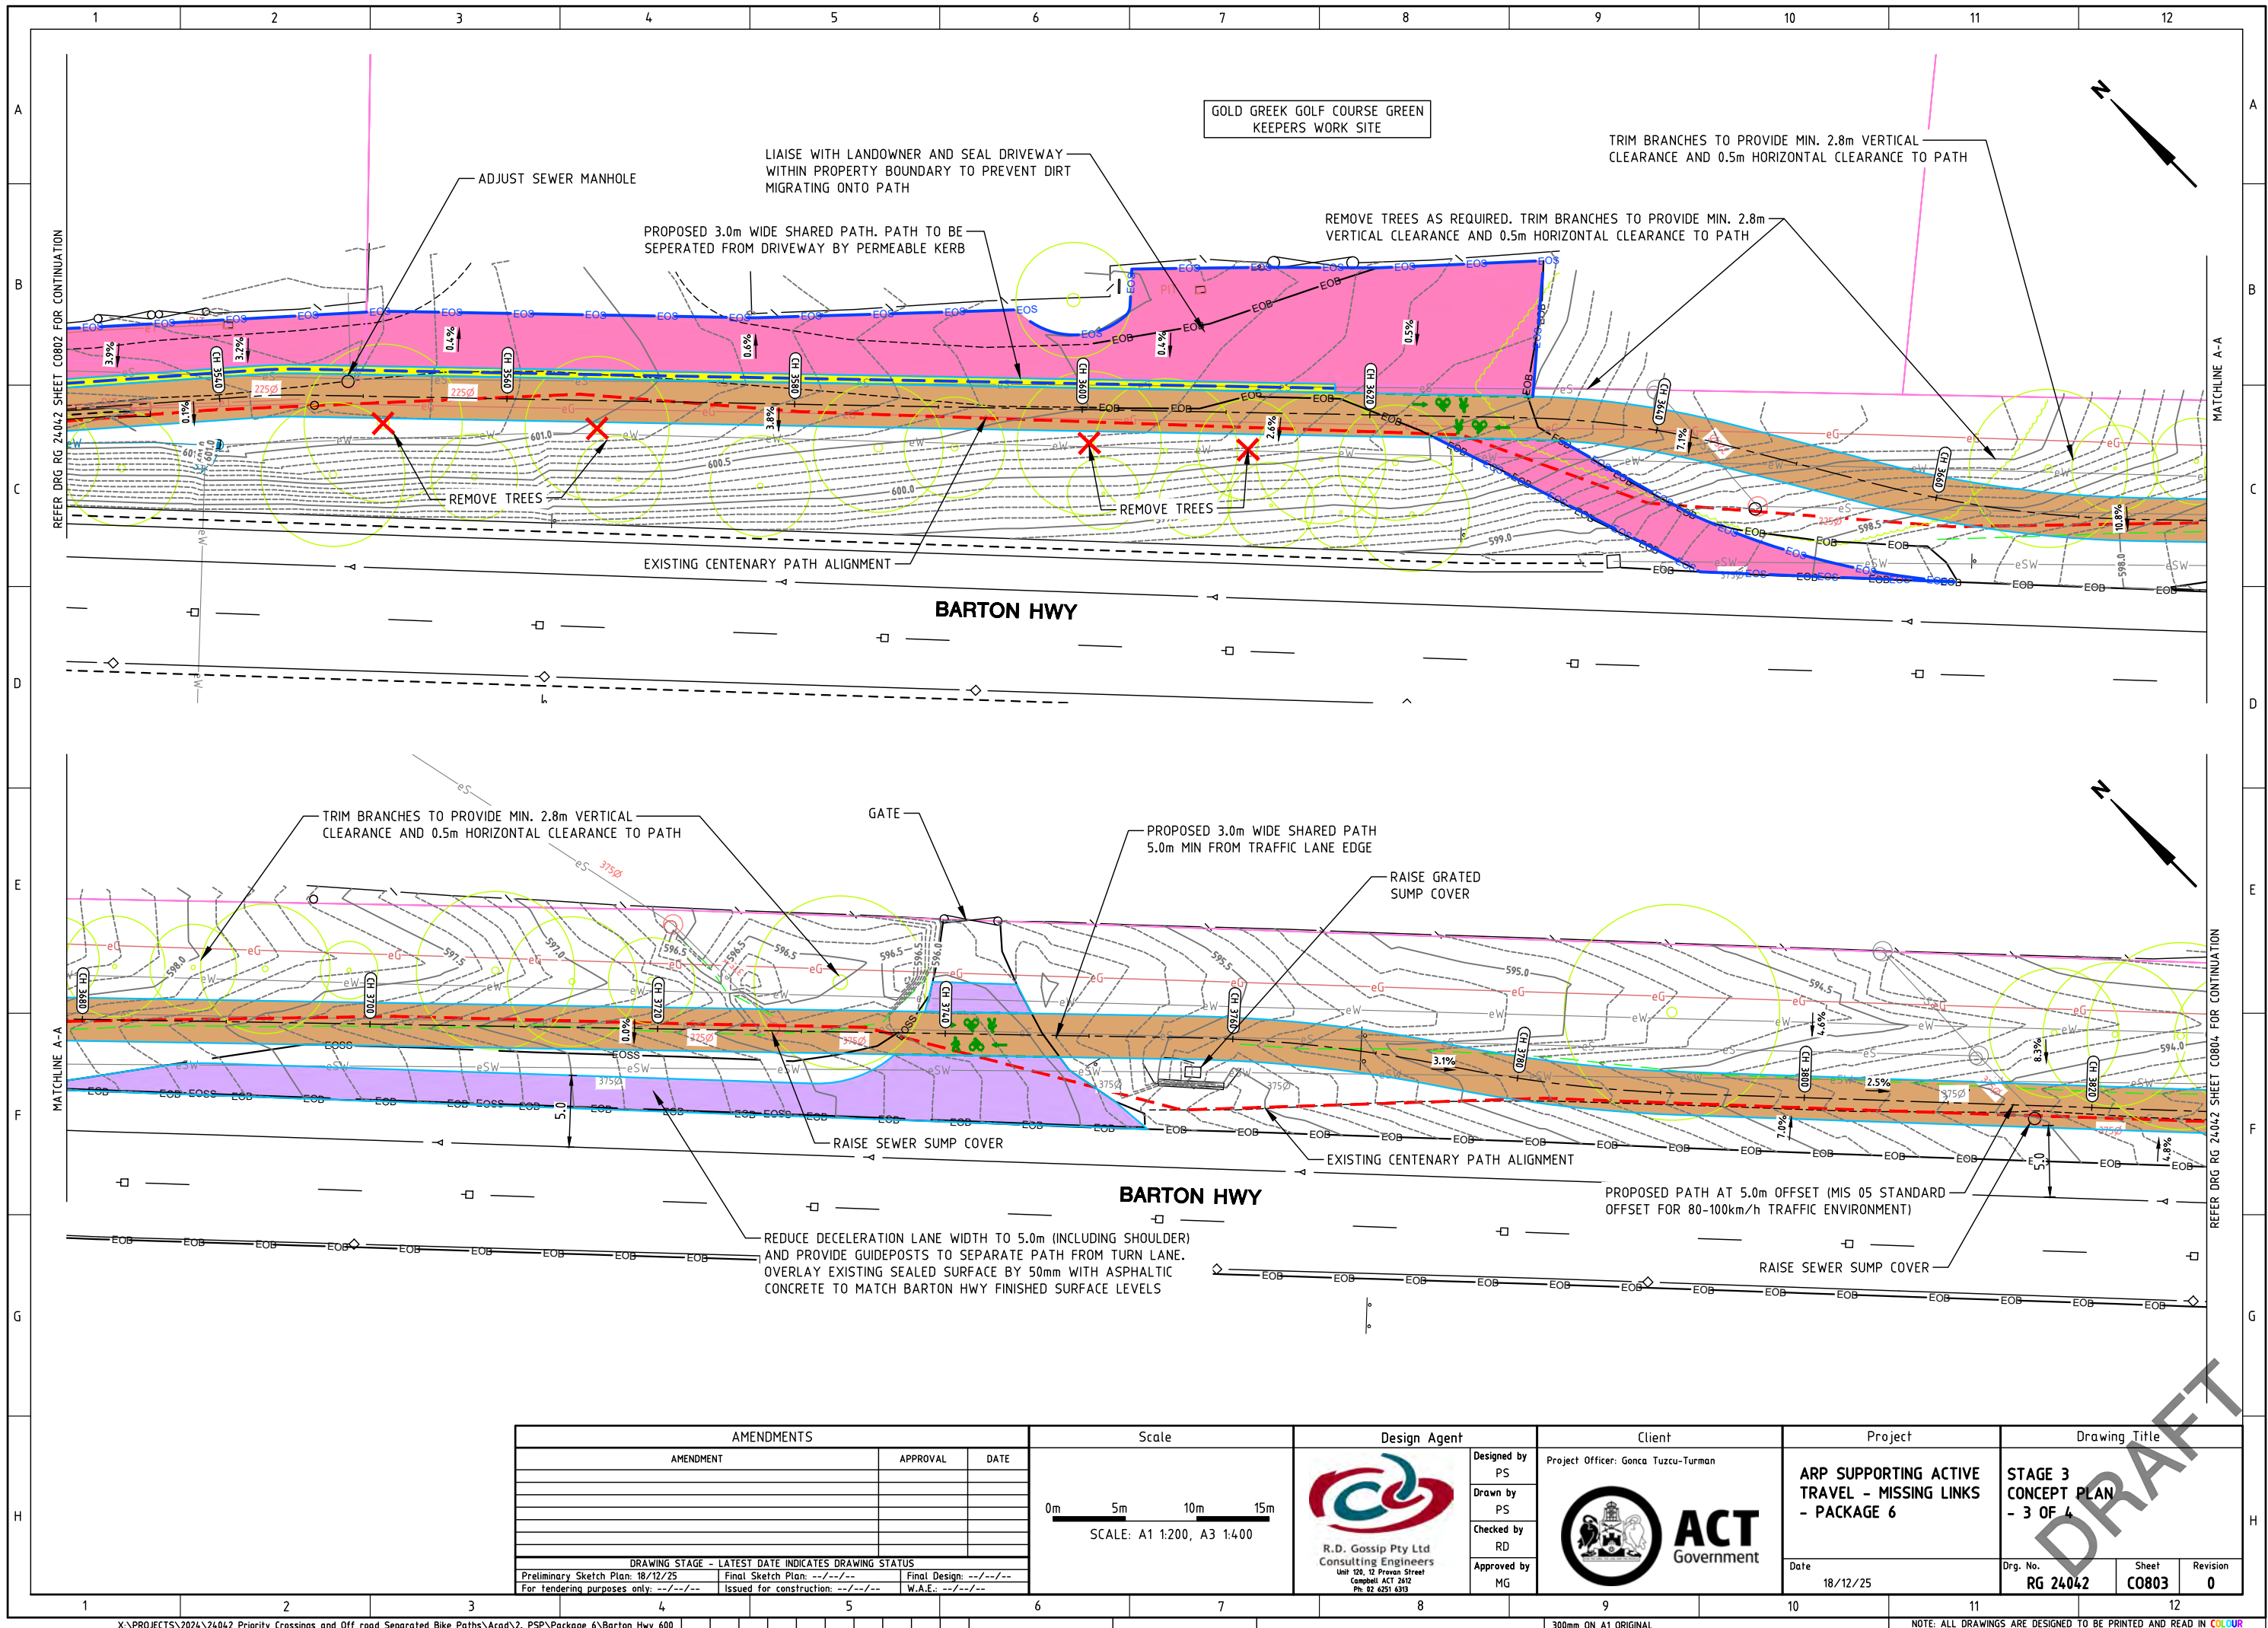

AMENDMENTS		
AMENDMENT	APPROVAL	DATE
DRAWING STAGE - LATEST DATE INDICATES DRAWING STATUS		
Preliminary Sketch Plan: 18/12/25	Final Sketch Plan: --/--/--	Final Design: --/--/--
For tendering purposes only: --/--/--	Issued for construction: --/--/--	W.A.E.: --/--/--

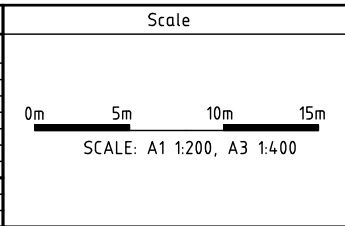

Design Agent

**R.D. Gossip Pty Ltd**
Consulting Engineers
Unit 120, 12 Provan Street
Campbell ACT 2602
Ph: 02 4031 4333

Client

Project Officer: Gonca Tuzcu-Turman

**ACT**
Government

Project

ARP SUPPORTING ACTIVE TRAVEL - MISSING LINKS - PACKAGE 6

Date: 18/12/25

Drawing Title

STAGE 3 CONCEPT PLAN - 3 OF 4

Drg. No. **RG 24042** Sheet **C0803** Revision **0**

