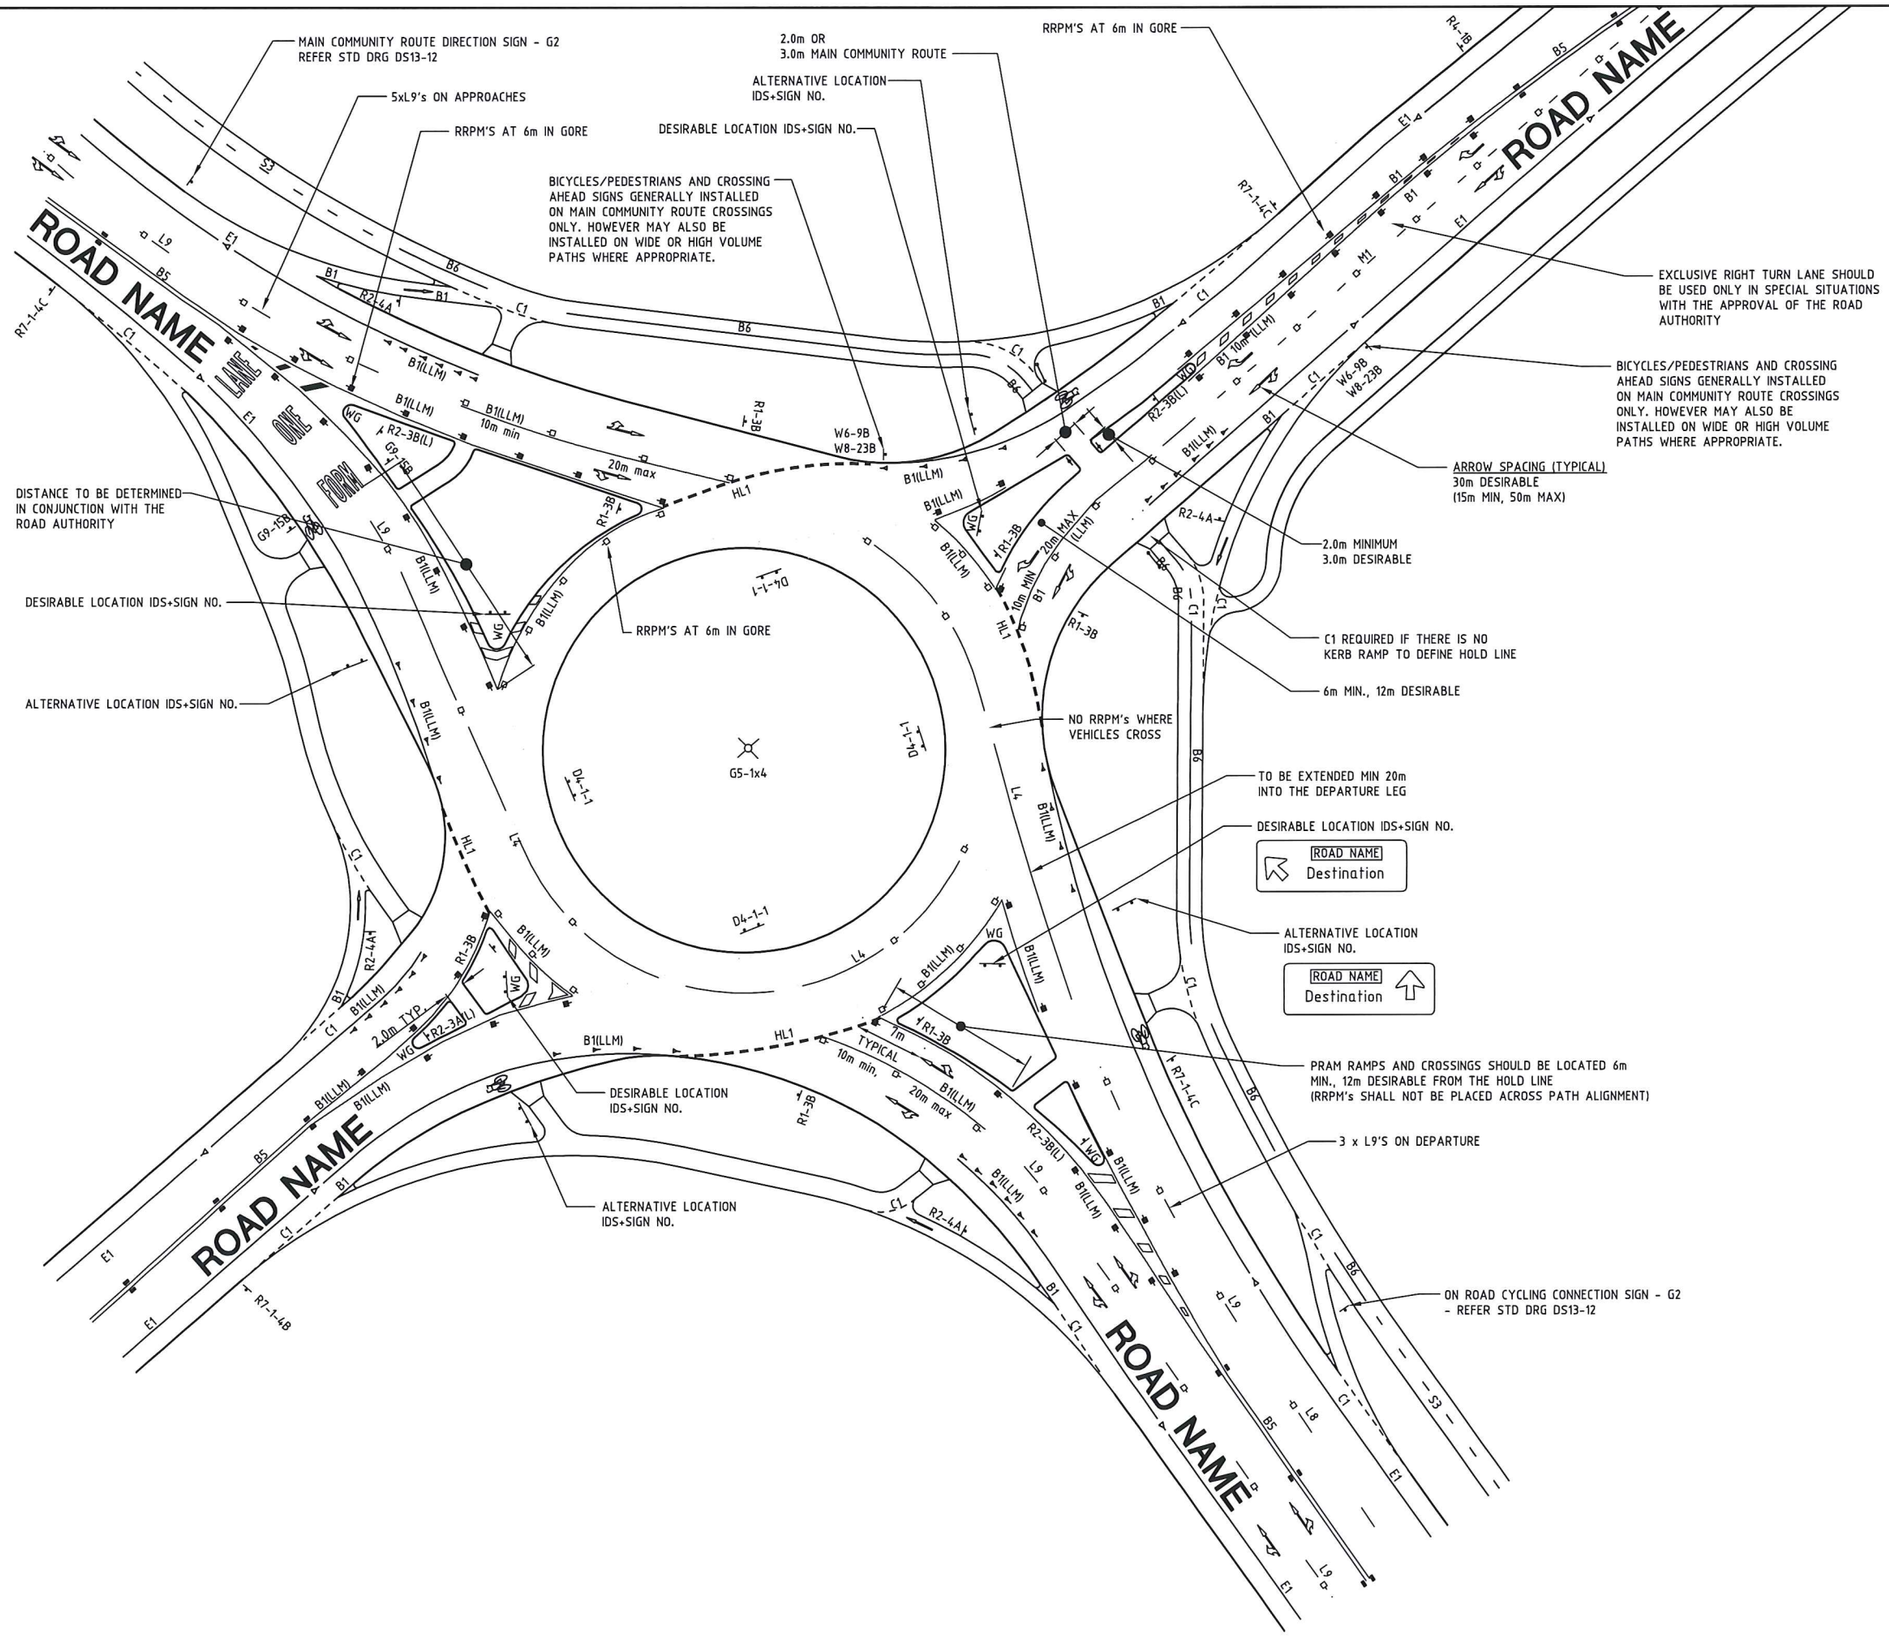

NOTES

1. REFER TO DS9-02 & 03 FOR LINEMARKING DETAILS NOT SHOWN.
2. FOR GUIDE SIGN LOCATIONS/DETAILS REFER TO GUIDE SIGN INVENTORY FORM.
3. REFER DS13 FOR CYCLE FACILITIES AT ROUNDABOUTS
4. REFER AUSTROADS GUIDE TO ROAD DESIGN 4B: ROUNDABOUTS FOR ENTRY DEFLECTION AND OTHER DESIGN REQUIREMENTS.

ACT GOVERNMENT

DESIGN STANDARD
URBAN INFRASTRUCTURE

Authorised: DIRECTOR, ROADS ACT TONY GILL	28/6/11
Drawn: MARTIN GORDON	Date 23/06/2011
Project Engineer: FRED IHEGIE / SNEZANA DIMITROVSKA	Date 23/06/2011

TCD's FOR ARTERIAL ROAD ROUNDABOUTS

Scale	Date
NTS	23 JUNE 2011

AutoCAD File
DS9-23.DWG

Latest Revision Details
A REVISIONS DUE TO UPDATE OF AS1742.2

Drawing No.	Revision
DS9-23	A