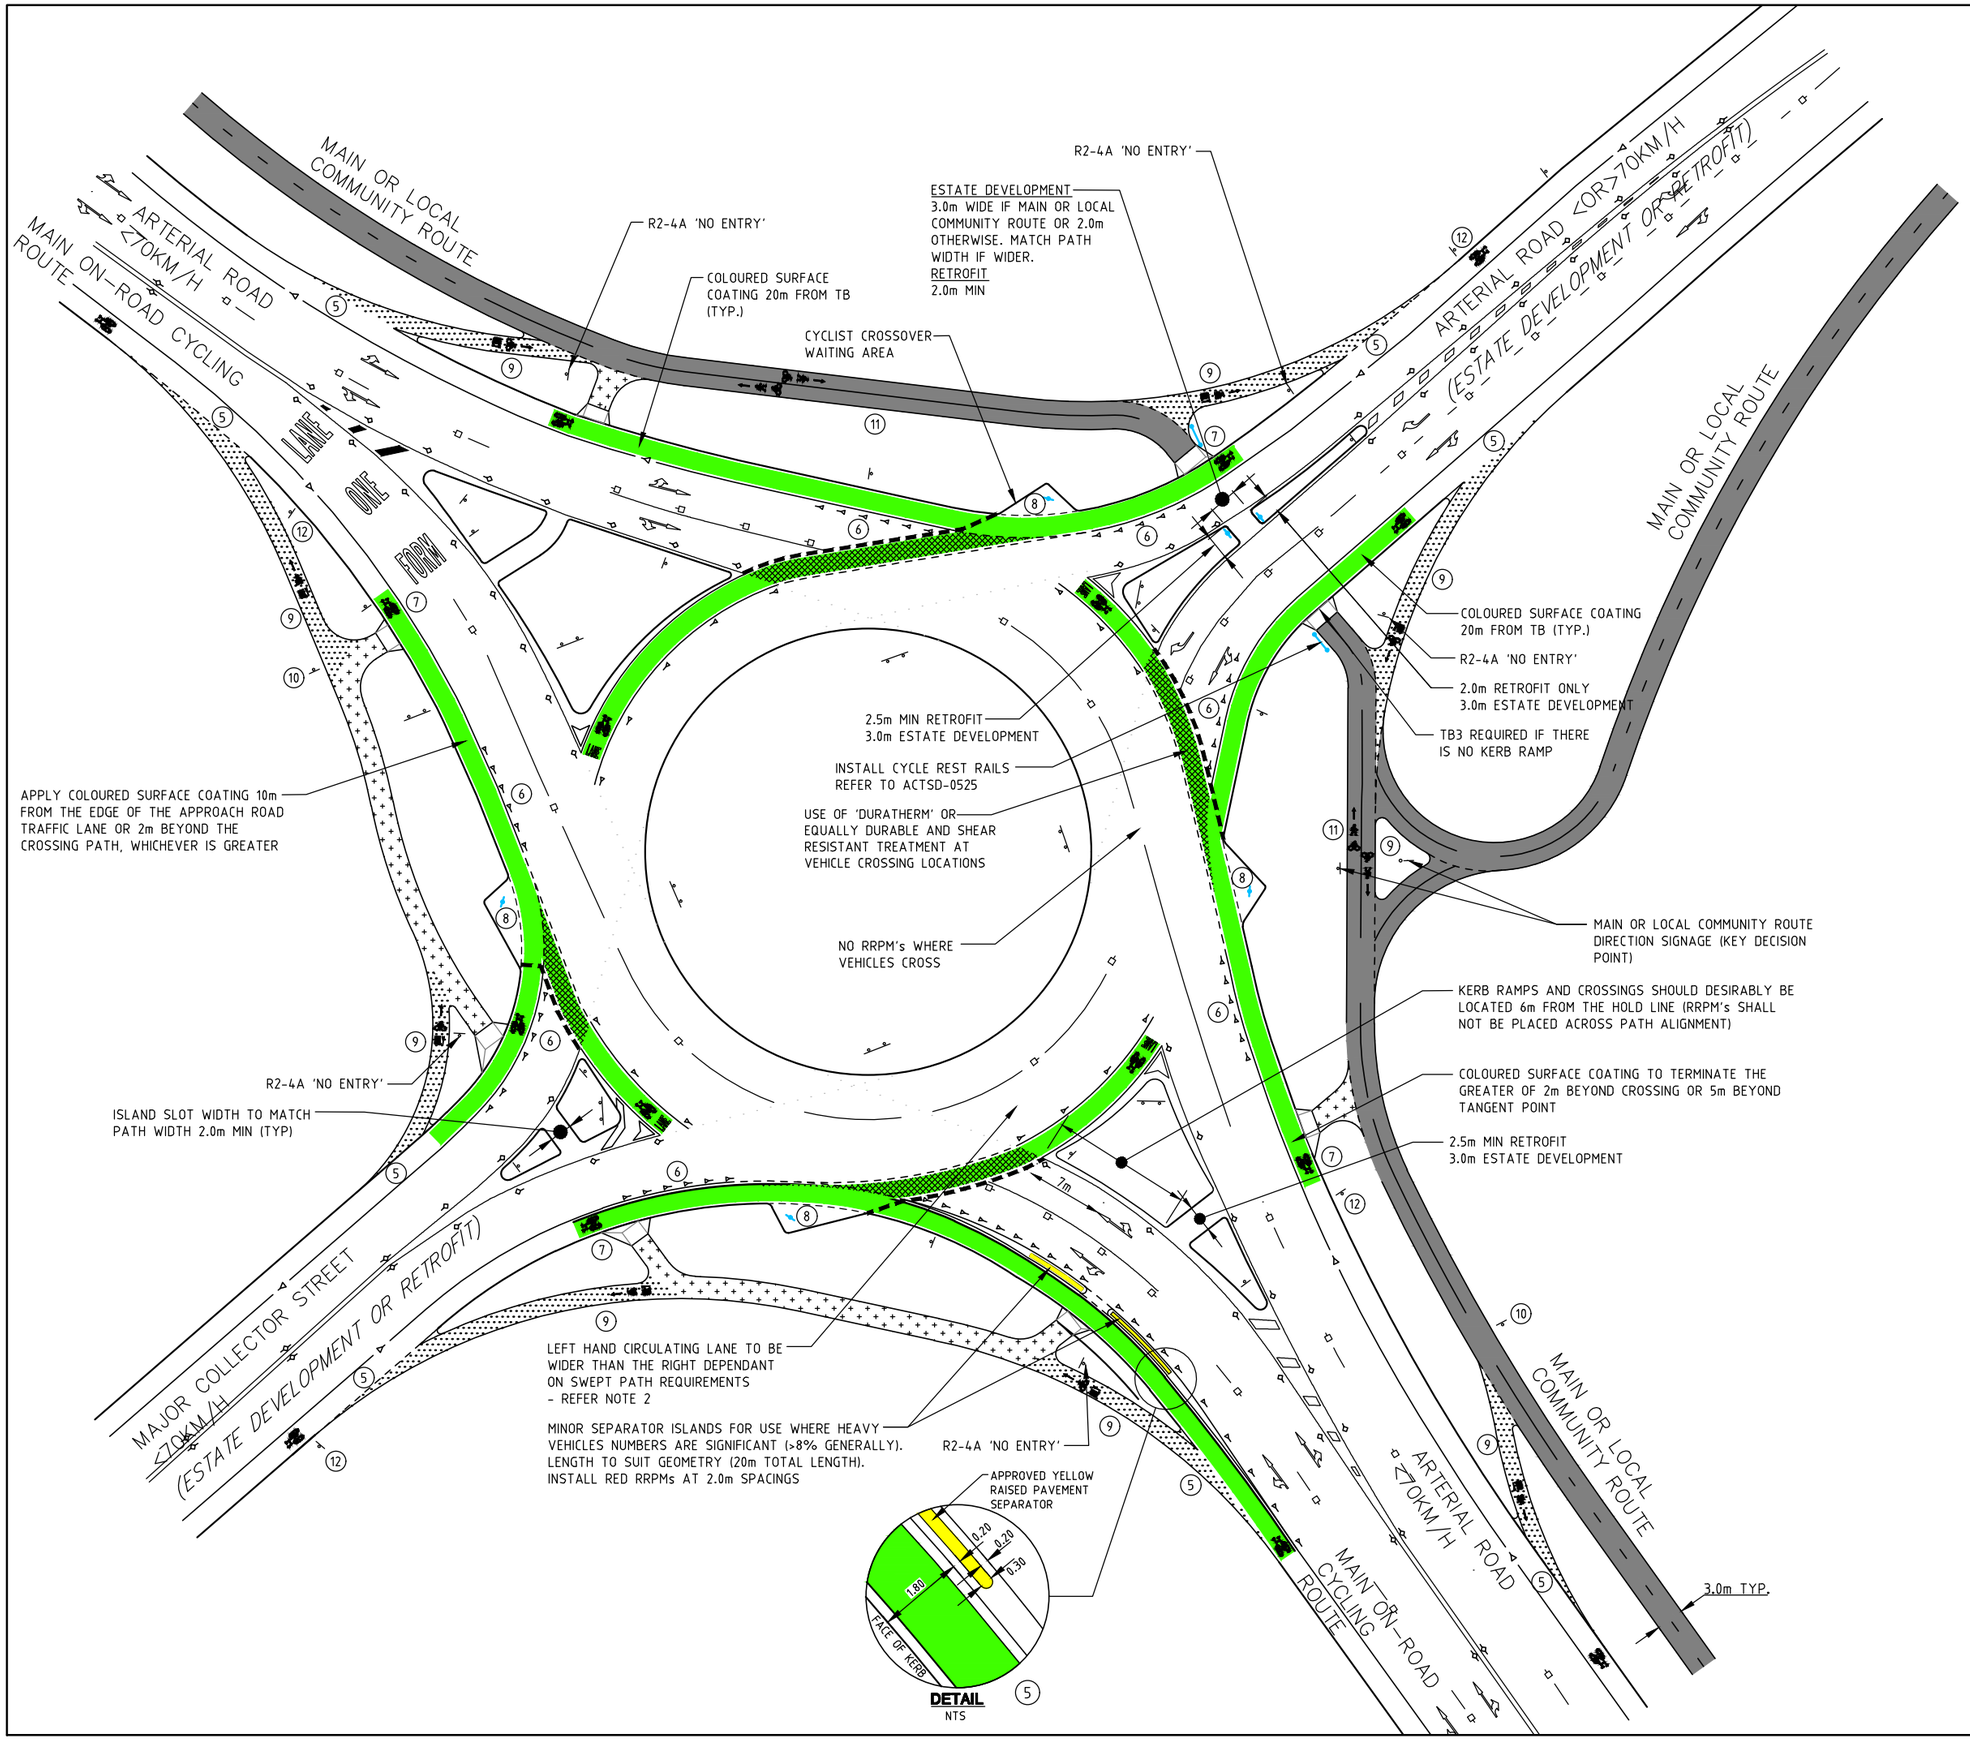

NOTES

1. FOR DESIGN GUIDANCE FOR FACILITES ON ON-ROAD CYCLING ROUTES AT ROUNDABOUTS REFER TO MIS05 7.2.5. FOR DETAILS OF LINEMARKING ON ON-ROAD CYCLING ROUTES REFER TO ACTSD-0540. FOR LINEMARKING ON MAJOR COLLECTOR STREETS IN RETROFIT REFER TO ACTSD-0541
2. FOR DESIGN GUIDANCE FOR ON MAIN AND LOCAL COMMUNITY ROUTES AT ROUNDABOUTS REFER TO MIS05 4.7.9
3. REFER TO ACTSD-3541 FOR ROAD LINEMARKING DETAILS FOR TWO LANE ROUNDABOUTS.
4. REFER AUSTROADS GUIDE TO ROAD DESIGN 4B: ROUNDABOUTS FOR ENTRY DEFLECTION AND OTHER DESIGN REQUIREMENTS.

(5) TRANSITIONS ARE TO BE IN ACCORDANCE WITH ACTSD-0510.

(6) UNI DIRECTIONAL RED RRPM'S ARE TO BE INSTALLED AT 2m CENTRES MINIMUM ON BICYCLE LANE APPROACHES AND DEPARTURES FOR A LENGTH OF 10m. DO NOT PLACE RRPMs WHERE CYCLIST OR PEDESTRIAN CROSS

(7) COLOURED SURFACE COATING IS TO TERMINATE THE GREATER OF 2m BEYOND CROSSING OR 10m FROM THE EDGE OF THE APPROACH ROAD TRAFFIC LANE

(8) CYCLIST CROSSOVER WAITING AREAS ARE TO BE LOCATED AND ANGLED TO ALLOW A CYCLIST TO ENTER, PROP AND CROSS INTO THE CIRCULATORY BICYCLE LANE. THE LOCATION SHOULD NOT REQUIRE THE CYCLIST TO CROSS THE APPROACH ROAD TRAFFIC LANES TO ENTER AND BE SIMILAR IN DESIGN TO THAT SHOWN ON ACTSD-0545. SETOUT DIMENSIONING IS CRITICAL AND TO BE APPROVED BY THE ROAD AUTHORITY TO SUIT THE PARTICULAR ROUNDABOUT GEOMETRY

(9) USE BICYCLE ONLY LINK PATH PAVEMENT MARKINGS TO REINFORCE ENTRY/EXIT ONLY TO/FROM ON ROAD-CYCLING FACILITY. REFER TO ACTSD-3522 FOR DETAILS

(10) INSTALL GC-30 ON-ROAD CYCLING LINK SIGN ON LINK PATHS TO MAIN ON-ROAD CYCLING ROUTE. REFER TO ACTSD-0571 FOR SIGN AND -0590 FOR LAYOUT EXAMPLES

(11) FOR ACTIVE TRAVEL PATH PAVEMENT MARKINGS REFER TO ACTSD-3522

(12) LOCATION FOR R7-1-4, ONLY REQUIRED IF BICYCLE LANE PAVEMENT MARKINGS ARE CONSIDERED INADEQUATE

LEGEND

- 1.5m ACCESS STREET A OR 2.0m ACCESS STREET B (REFER ESTATE DEVELOPMENT)
- 2.5m WIDE PATH
- ≥ 3.0m WIDE PATH

ACT Government

STANDARD DRAWING

TWO LANE ROUNDABOUT TREATMENT (60KM/H) MAIN ON-ROAD CYCLING ROUTES

Authorised:

Latest Revision Details

Rev	Amendment	Date
0	BASED ON DRG DS13-09	28/09/18

Drawing No. ACTSD-0553

Revision 0