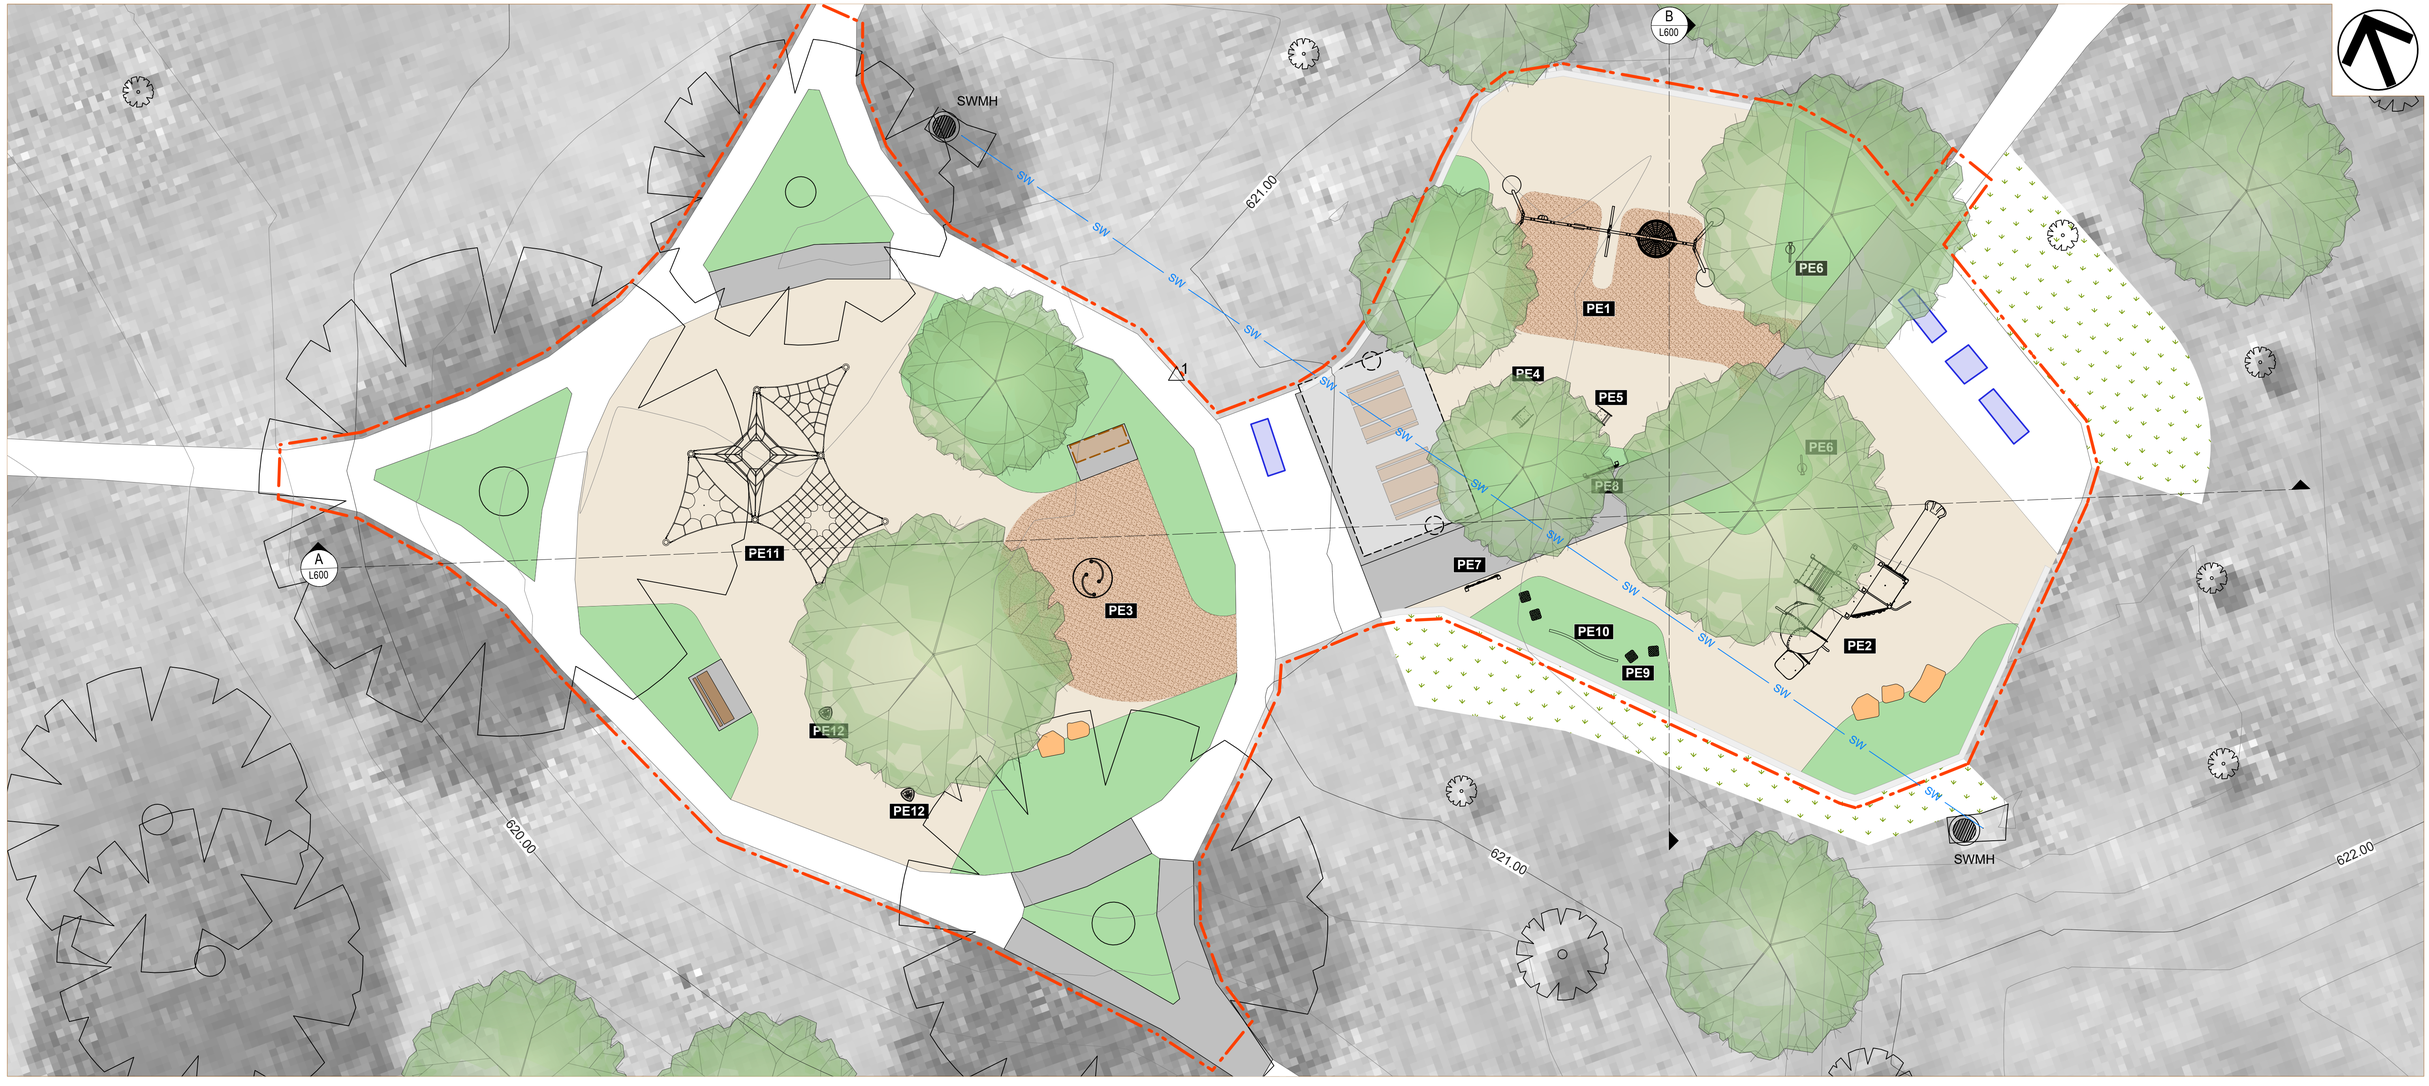


LEGEND

GENERAL

- Site Boundary
- Minor contours (2500mm)
- 620.00 — Major contours (1000mm)
- SWMH / SW — Existing SW pit to be retained and protected
- Existing concrete/paver to be retained & protected

FINISHES

- Concrete footpath - Refer Finishes Schedule
- Wetpour rubber soft fall - Refer Finishes Schedule
- Soft fall mulch 300mm - Refer Finishes Schedule
- Planting area mulch 75mm - Refer Finishes Schedule

PLANTING

- Existing tree to be retained & protected
- New Tree

FURNITURE & FIXTURES

- DDA seat on concrete base - Refer Furniture & Fixtures Schedule
- Existing seat retained/relocated - Refer Furniture & Fixtures Schedule
- Table and benches - Refer Furniture & Fixtures Schedule
- Shade structure - Refer Furniture & Fixtures Schedule
- Boulders/stepping stones - Refer Furniture & Fixtures Schedule
- Existing seat to be relocated - Refer Furniture & Fixtures Schedule
- Existing concrete & paver edge to be retained

PLAYGROUND KEY

- PE1 - Capital double bay nest swing
- PE2 - Tipi
- PE3 - Inclusive neo saucer
- PE4 - Echidna rocker
- PE5 - Joey rocker
- PE6 - Voice tubes
- PE7 - Koala Puzzle Panel
- PE8 - Aus Bush Story
- PE9 - Step pod trail
- PE10 - Curved balance beam
- PE11 - Wild wanderer
- PE12 - Spin pole (re-installed)



FINISHES SCHEDULE

DESCRIPTION
Application: Concrete footpath
Product Name: Envirocrete Concrete
Supplier: Boral
Colour: Plain grey
Finish: Light broom finish / no margins
Flatness: Class B (natspec)
Top surface as required to achieve required falls
Slip Resistance: Horizontal - P4. Sloping (1:33 and steeper) - P5

QUANTITY
85m²



DESCRIPTION
Application: Wetpour rubber soft fall
Product Code: TBC
Supplier: TBC
Colour Spec: 2:1 Beige/Brown
Binder: Proprietary 100% MDI moisture curing polyurethane
Wear Course: To AS4685.0:2017 and AS4422:2022
Impact Base: To AS4685.0:2017

QUANTITY
72.5m²



DESCRIPTION
Application: Soft fall mulch
Product Code: Clean Tan (pine) Bark
Source: Reuse existing mulch where possible
Size: 20-80mm graded material of even, uniform dimension
Installation Depth: 300mm

QUANTITY
391.1m²



DESCRIPTION
Application: Planting area mulch
Product Code: Clean Tan (pine) Bark
Source: Reuse existing mulch where possible
Size: 20-80mm graded material of even, uniform dimension
Installation Depth: 75mm

QUANTITY
207.6m²



THIS DRAWING IS PRODUCED IN COLOUR. REPRODUCTION OR READING IN OTHER THAN FULL COLOUR MAY IMPART FALSE OR MISSING INFORMATION.

FURNITURE & FIXTURES SCHEDULE

QUANTITY
1 item

DESCRIPTION
Product Code: Streetstyle Park Seat
Supplier: GX Outdoor
Frame Finish: Powder coated aluminium
Frame Colour: Apo Grey
Batten Finish: Timberimage wood-look aluminium
Batten Colour: Blackbutt
Dimensions: 2000L x 564W x 780Hmm
Extras: Armrest (match frame spec), Backrest (match battern spec)
Fixing: Surface mount to concrete slab
- Recommended size 1064 x 2150mm, DDA allowance on top



3
1

QUANTITY
3 items (retain)
1 items (relocate)

DESCRIPTION
Item: Existing seat to be retained
Location: For further information, refer to the Demolition and General Arrangement Plans



QUANTITY
2 items

DESCRIPTION
Product Code: Streetstyle Table Setting
Supplier: GX Outdoor
Frame Finish: Powder coated aluminium
Frame Colour: Apo Grey
Batten Finish: Timberimage wood-look aluminium
Batten Colour: Blackbutt
Dimensions: 2000L x 775W x 775Hmm
Seating type: 1x Streetstyle bench seat, 1x Streetstyle park seat with backrest - same finish and colour specs as table
Fixing: Surface mount to concrete slab
- Recommended size 2704 x 3000mm, DDA allowance on top



QUANTITY
1 item

DESCRIPTION
Product Code: Riverside Cantilever Shelter
Supplier: GX Outdoor
Frame Finish: Aluminium Powder Coated frame
Frame Colour: Apo Grey
Dimensions: 6000L x 4000Wmm
Fixing: Concrete base, reinforcing and shop drawings to be supplied and certified by Structural Engineer. Contractor to coordinate with supplier



QUANTITY
5 item


DESCRIPTION
Application: Granite boulder steppers
Product name: Boulders
Supplier: Canberra Sand & Gravel
Dimensions: 400–600 mm (L) × 400–600 mm (W) × 400–600 mm (H), incorporating a flat top surface
Additional note: Select and install granite boulders with naturally rounded edges; reject boulders with sharp corners or fractured edges. Leading edges and corners where users are more likely to come into contact with during normal use should be rounded to a radius of 20mm as best practice.




QUANTITY
19.4 lm

DESCRIPTION
Application: Root barrier
Product Code: Heavy-Duty HDPE 30m Rolls Root Barrier
Supplier: Greenhouse Polytunnels or PM approved supplier that matches same specifications
Material: Heavy-Duty High-Density Polyethylene (HDPE)
Colour: Black
Dimension (roll): 450mm x 30000mm
Additional notes: Do not join shorter sections to achieve full length. Root barrier shall finish flush or maximum 50mm below topsoil.



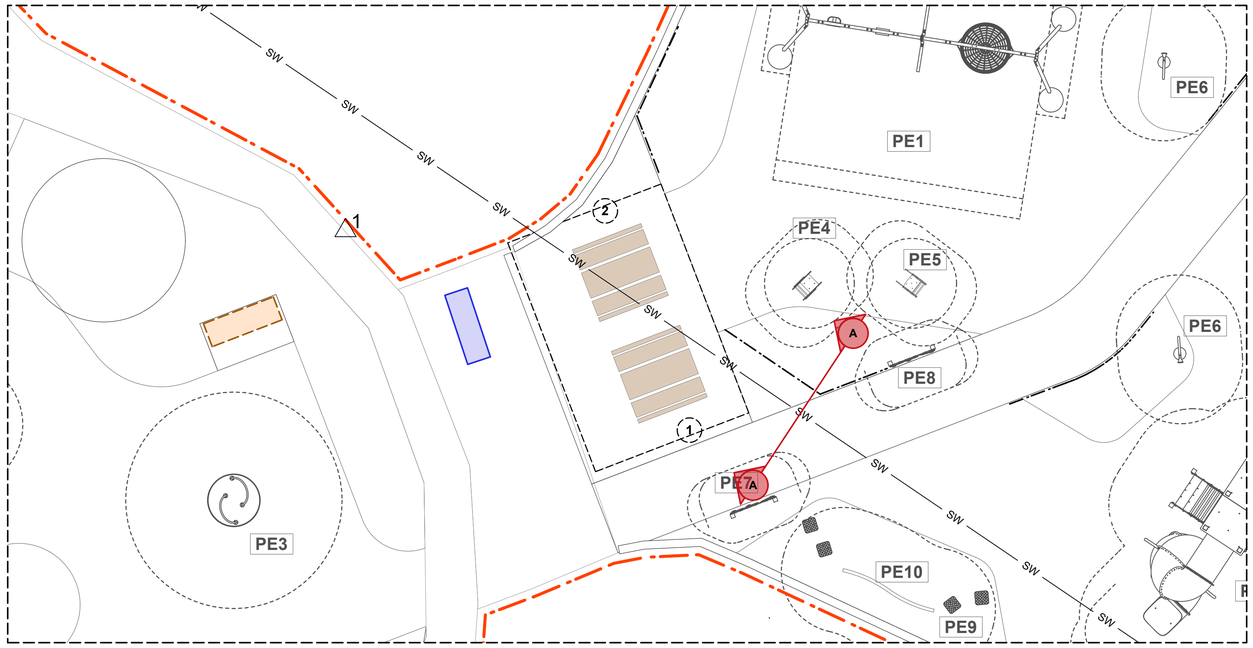

1 **STORMWATER PIPE ZONE OF INFLUENCE - PLAN**
Scale: 1:75

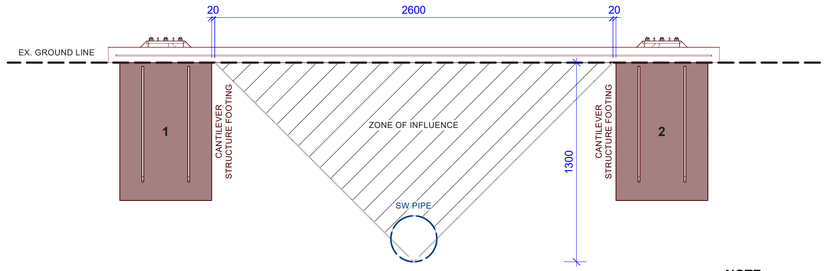


A **STORMWATER PIPE ZONE OF INFLUENCE - SECTION**
Scale: 1:20

NOTE:
The cantilever shelter footings are 20mm outside of the SW pipe zone of influence on either side.

THIS DRAWING IS PRODUCED IN COLOUR. REPRODUCTION OR READING IN OTHER THAN FULL COLOUR MAY IMPART FALSE OR MISSING INFORMATION.


NEW PLAY EQUIPMENT SCHEDULE

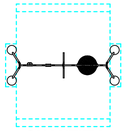

QUANTITY
1 items

DESCRIPTION
ID: PE1
Product Code: S-9902 Capital double bay nest swing
Supplier: Moduplay
Max Fall Height: 1400mm
Colour: As shown in image



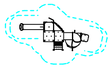

QUANTITY
1 items

DESCRIPTION
ID: PE2
Product Code: TWR-018 Combination Slide Tower
Supplier: CRS
Max Fall Height: 1500mm
Colour: As shown in image






QUANTITY
1 items

DESCRIPTION
ID: PE3
Product Code: N-9055 Inclusive neo saucer
Supplier: Moduplay
Max Fall Height: 1000mm
Colour: As shown in image




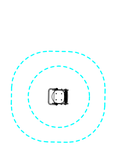

QUANTITY
1 items

DESCRIPTION
ID: PE4
Product Code: R-8037 Echidna rocker
Supplier: Moduplay
Max Fall Height: 600mm
Colour: As shown in image




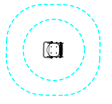

QUANTITY
1 items

DESCRIPTION
ID: PE5
Product Code: R-8041 Joey Rocker
Supplier: Moduplay
Max Fall Height: 600mm
Colour: As shown in image
Age Group: 3+




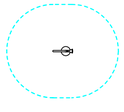

QUANTITY
1 items

DESCRIPTION
ID: PE6
Product Code: Q-1423 Voice tubes
Supplier: Moduplay
Max Fall Height: nil
Colour: As shown in image




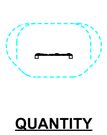

QUANTITY
1 items

DESCRIPTION
ID: PE7
Product Code: N-0043 Koala Puzzle Panel
Supplier: Moduplay
Max Fall Height: nil
Colour: As shown in image



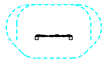

QUANTITY
1 items

DESCRIPTION
ID: PE8
Product Code: N-0062 Australian Bush Story Panel
Supplier: Moduplay
Max Fall Height: nil
Colour: As shown in image





QUANTITY
1 items

DESCRIPTION
ID: PE9
Product Code: F-8601 Step pod trail
Supplier: Moduplay
Max Fall Height: 600mm






QUANTITY
1 items


DESCRIPTION
ID: PE10
Product Code: F-8606 Curved balance beam
Supplier: Moduplay
Max Fall Height: 300mm
Colour: As shown in image



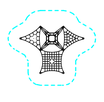

QUANTITY
1 items

DESCRIPTION
ID: PE11
Product Code: CE-004 Wild Wanderer
Supplier: Kaebel Leisure
Max Fall Height: 2500mm

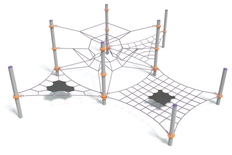



QUANTITY
2 items

DESCRIPTION
ID: PE12
Asset ID: PLCO5500 - Spin pole & PLCO5501 - Spin pole
Location: Hogue Place Playground
Installation guide: Re-install from Hogue Place Playground



PLCO5500



PLCO5501

EXISTING PLAY EQUIPMENT SCHEDULE



QUANTITY
1 items

DESCRIPTION
ID: PLST1843. Item 1. Combination Unit (medium)
Action: Remove as condition is poor as identified in the PLG219 Cremone Place - Playground Inventory Report





QUANTITY
1 items


DESCRIPTION
ID: PLST1845. Item 2. Rocker
Action: Carefully remove & protect to be re-installed in Gilmore



QUANTITY
1 items

DESCRIPTION
ID: PLST1846. Item 3. Rocker
Action: Carefully remove & protect to be re-installed in McKellar



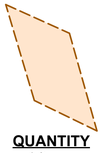


QUANTITY
1 items

DESCRIPTION
ID: PLST1848. Item 4. Climber
Action: Remove as condition is poor as identified in the PLG219 Cremone Place - Playground Inventory Report




THIS DRAWING IS PRODUCED IN COLOUR. REPRODUCTION OR READING IN OTHER THAN FULL COLOUR MAY IMPART FALSE OR MISSING INFORMATION.

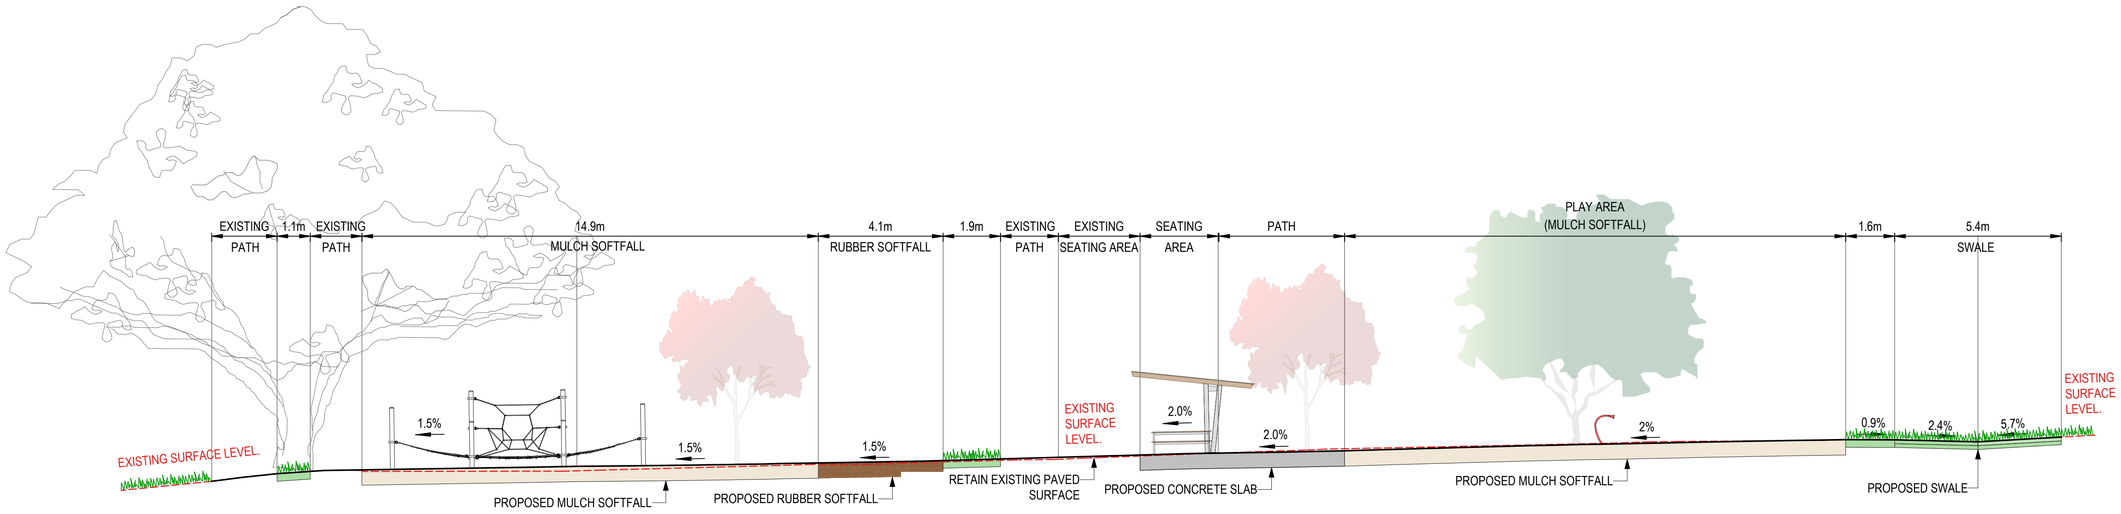

SECTION A-A CROSS SECTION

SCALE 1:100

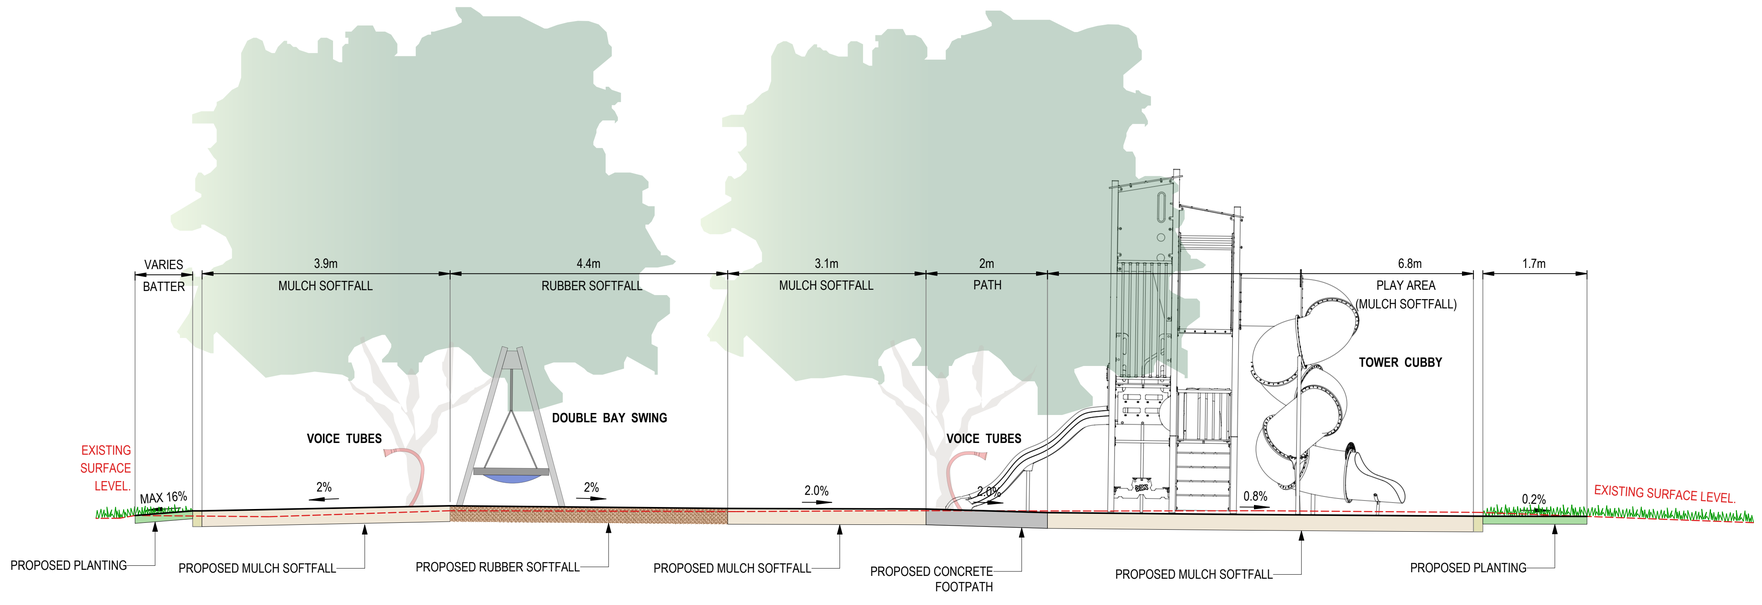

SECTION B-B CROSS SECTION

SCALE 1:50